Clay County, Missouri
Land Survey Document

PUBLIC WORKS DEPT.
ENGINEERING DIVISION

PROJECT Searcy Creek Pkwy
Right of Way

Sheet _____ of _____
Made By Mattison Date 9-9-69
Checked CEO Date 9-11-69
Job No. 393-029
Drawing No. _____

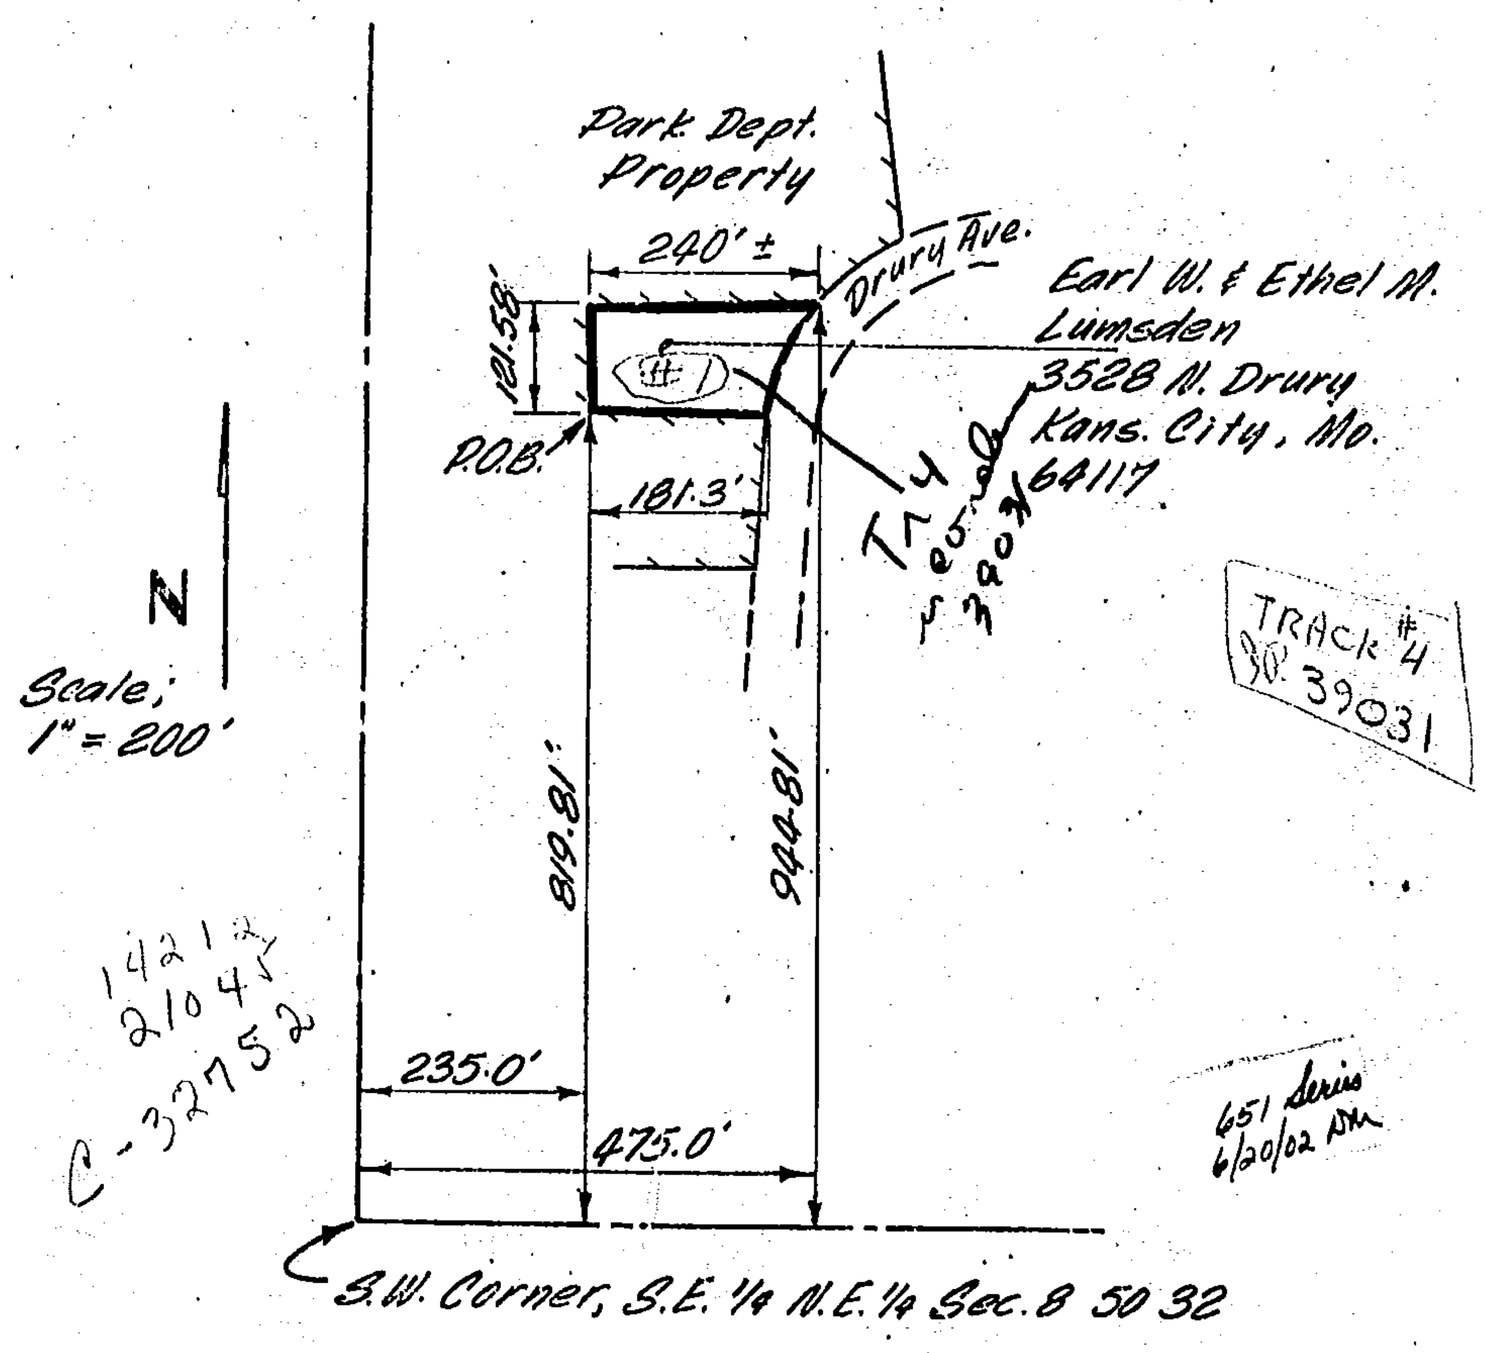

http://www.ClayCoGov.com