STATE	PROJ. NO.	SHEET NO.
MO.		3

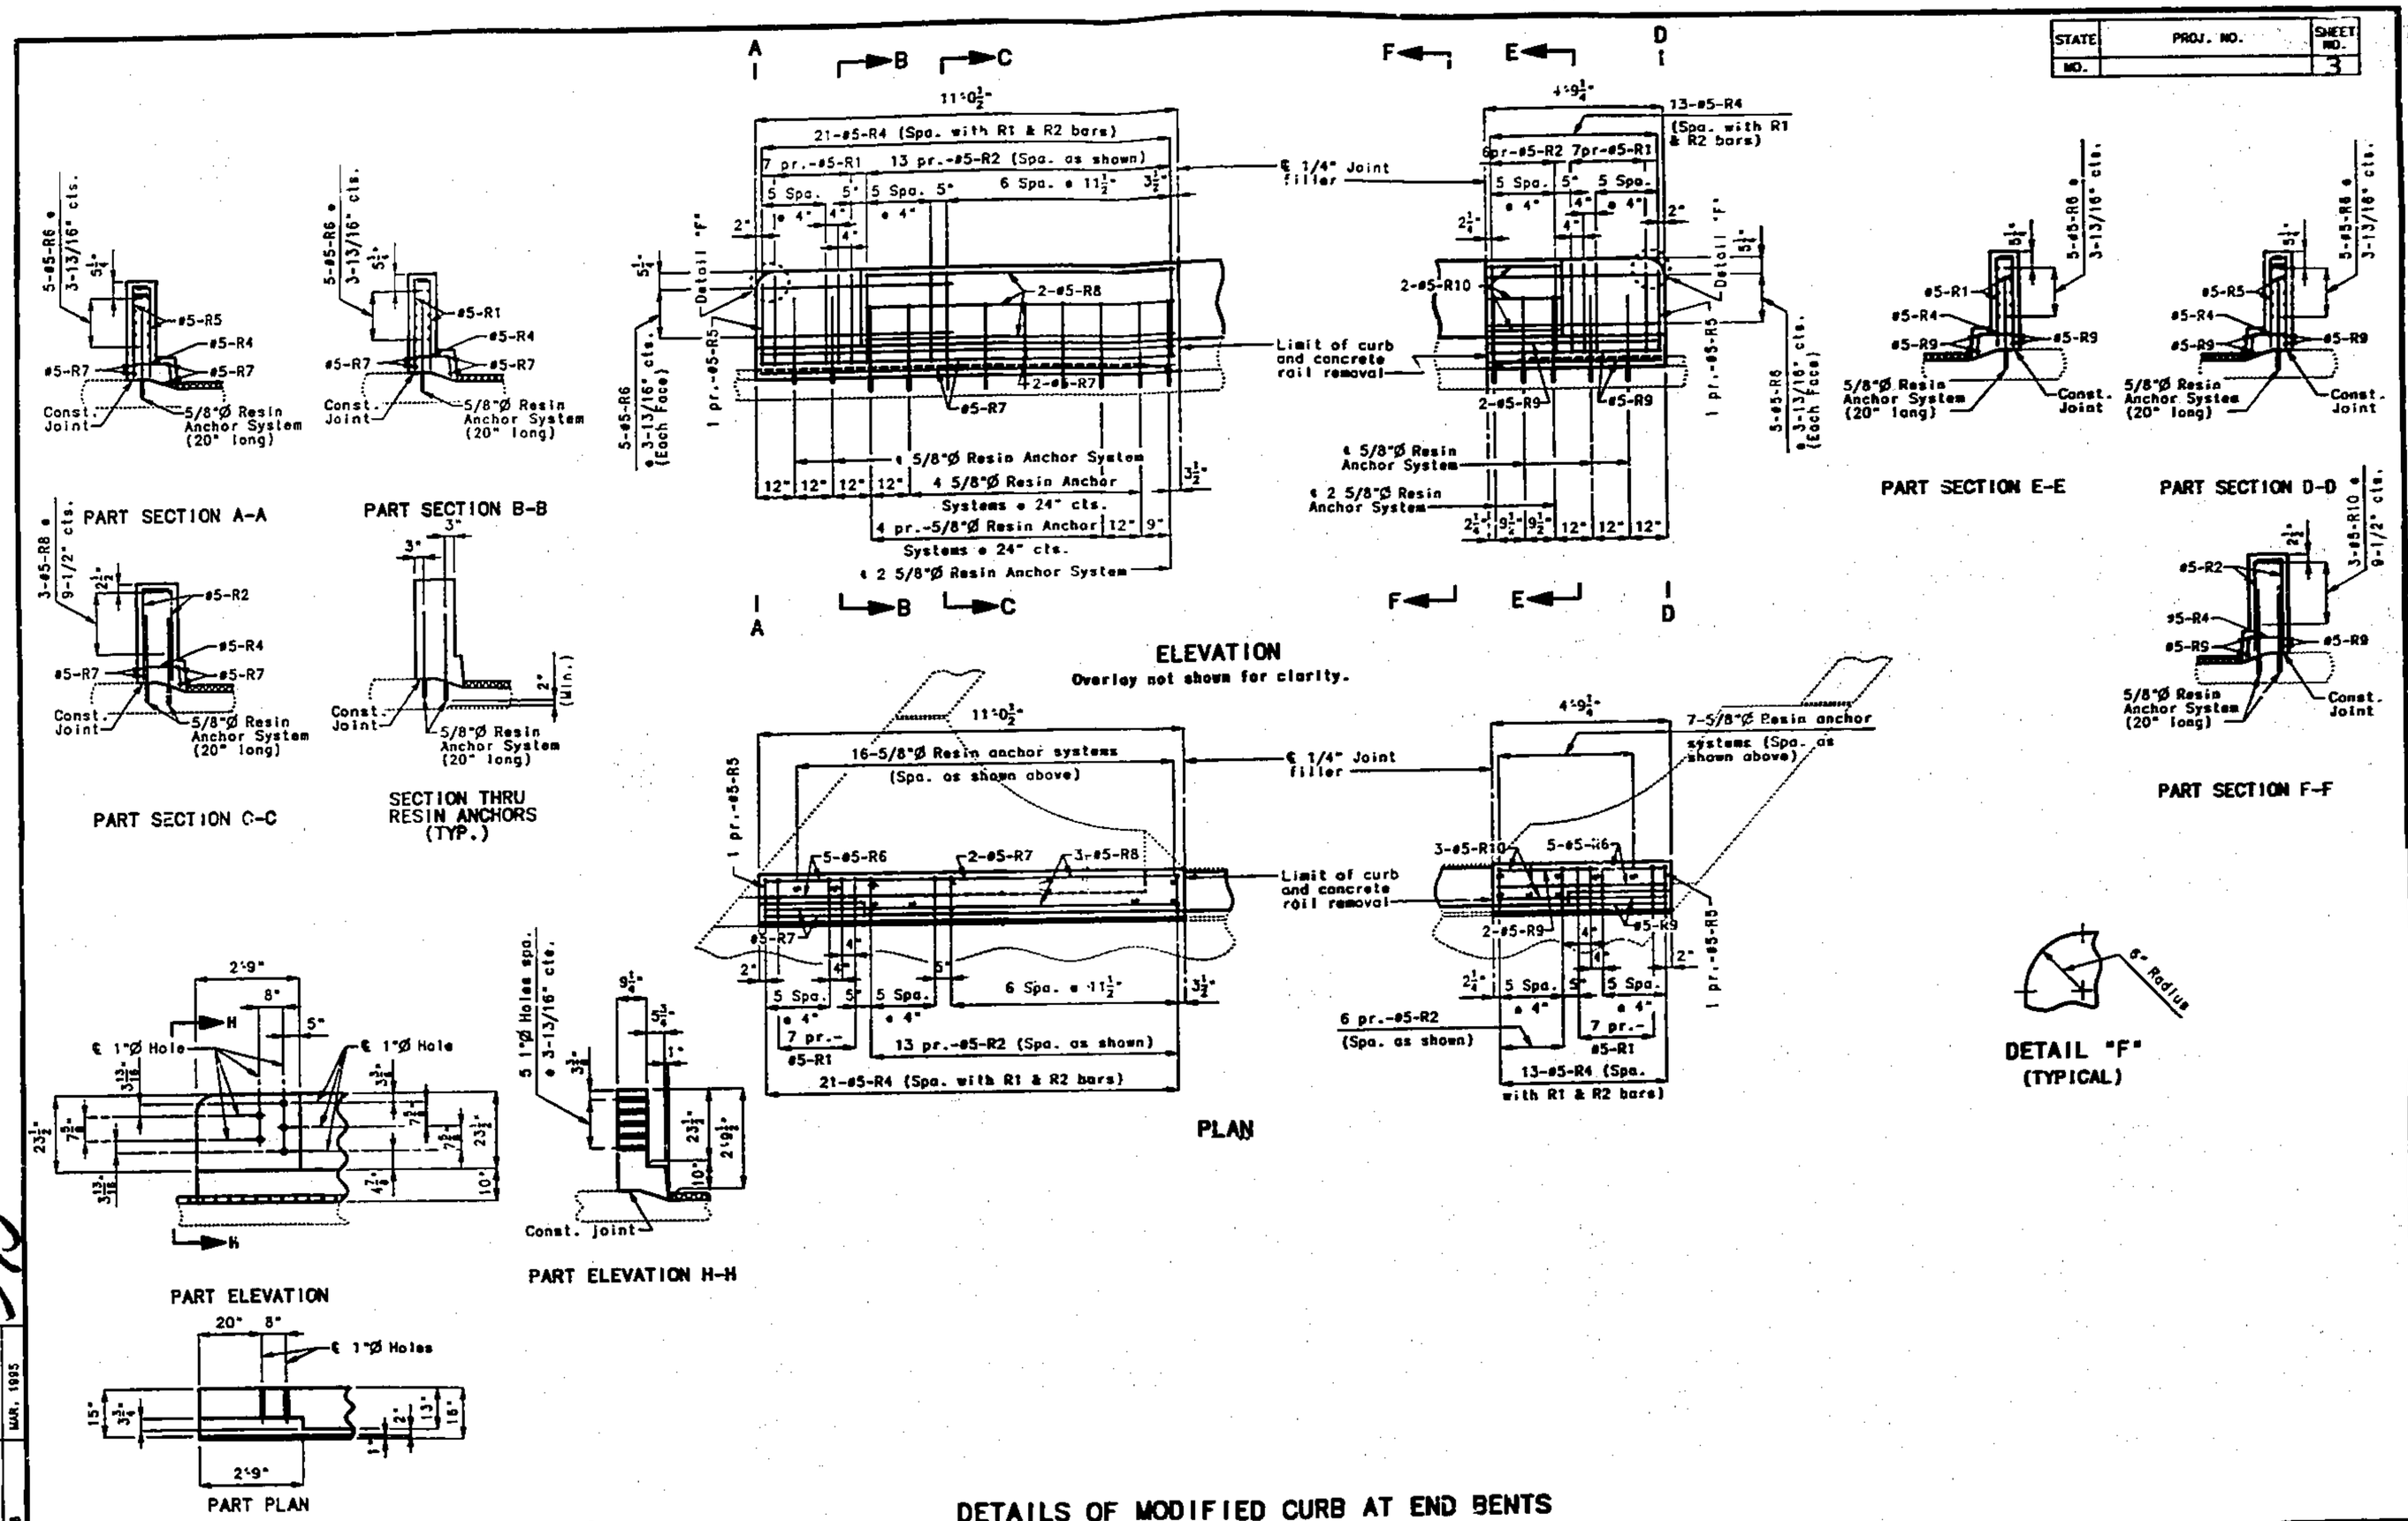

DETAILS OF MODIFIED CURB AT END BENTS

DETAILED AUG. 1995
CHECKED SEPT. 1995

NOTE: THIS DRAWING IS NOT TO SCALE. FOLLOW DIMENSIONS.

SHEET NO. 3 OF 4

CLAY COUNTY L05352

345

1618