Clay County, Missouri
Land Survey Document

MISSOURI HIGHWAY AND TRANSPORTATION COMMISSION
PLANS FOR PROPOSED
AMORY INTERSECTION
CLAY COUNTY

COUNTY CLAY
ROUTE 169
PROJECT
JOB NO. J4M0003

DESIGN DESIGNATION
A.D.T. – 1995 = 17,500
A.D.T. – 2015 = 35,000
D.H.V.= 10%
T = 7%
STA. 12+352.755–STA. 12+556.139: V=100 km/h

No Additional Right of Way is Required on this Project.

CONVENTIONAL SYMBOLS
(USED IN PLANS)

- BUILDINGS AND STRUCTURES
- STEEL RIGHT-OF-WAY MARKER
- SECTION LINE
- PROPERTY LINE
- FENCE
- GATE
- UTILITIES
  - TELEPHONE — UGT —
  - POWER — OHP —
  - UNDERGROUND GAS — UGG —
  - WATER — W —
- EXIST. MANHOLE
- EXIST. FIRE HYDRANT
- EXIST. WATER VALVE — WV
- EXIST. WATER METER
- EXIST. CULVERTS — 450 RCP
- EXIST. DROP INLET — DI
- EXIST. SIGN
- EXIST. LIGHT POLE
- EXIST. POWER POLE
- EXIST. TELEPHONE POLE
- EXIST. TELEPHONE PEDESTAL
- BENCHMARK
- TREE (CIRCUMFERENCE)
- TREE TO BE DEMOLISHED
- BUSH
- EXIST. CONTOURS — 280

NOTE: DASHED OR OPEN SYMBOLS INDICATE EXISTING FEATURES

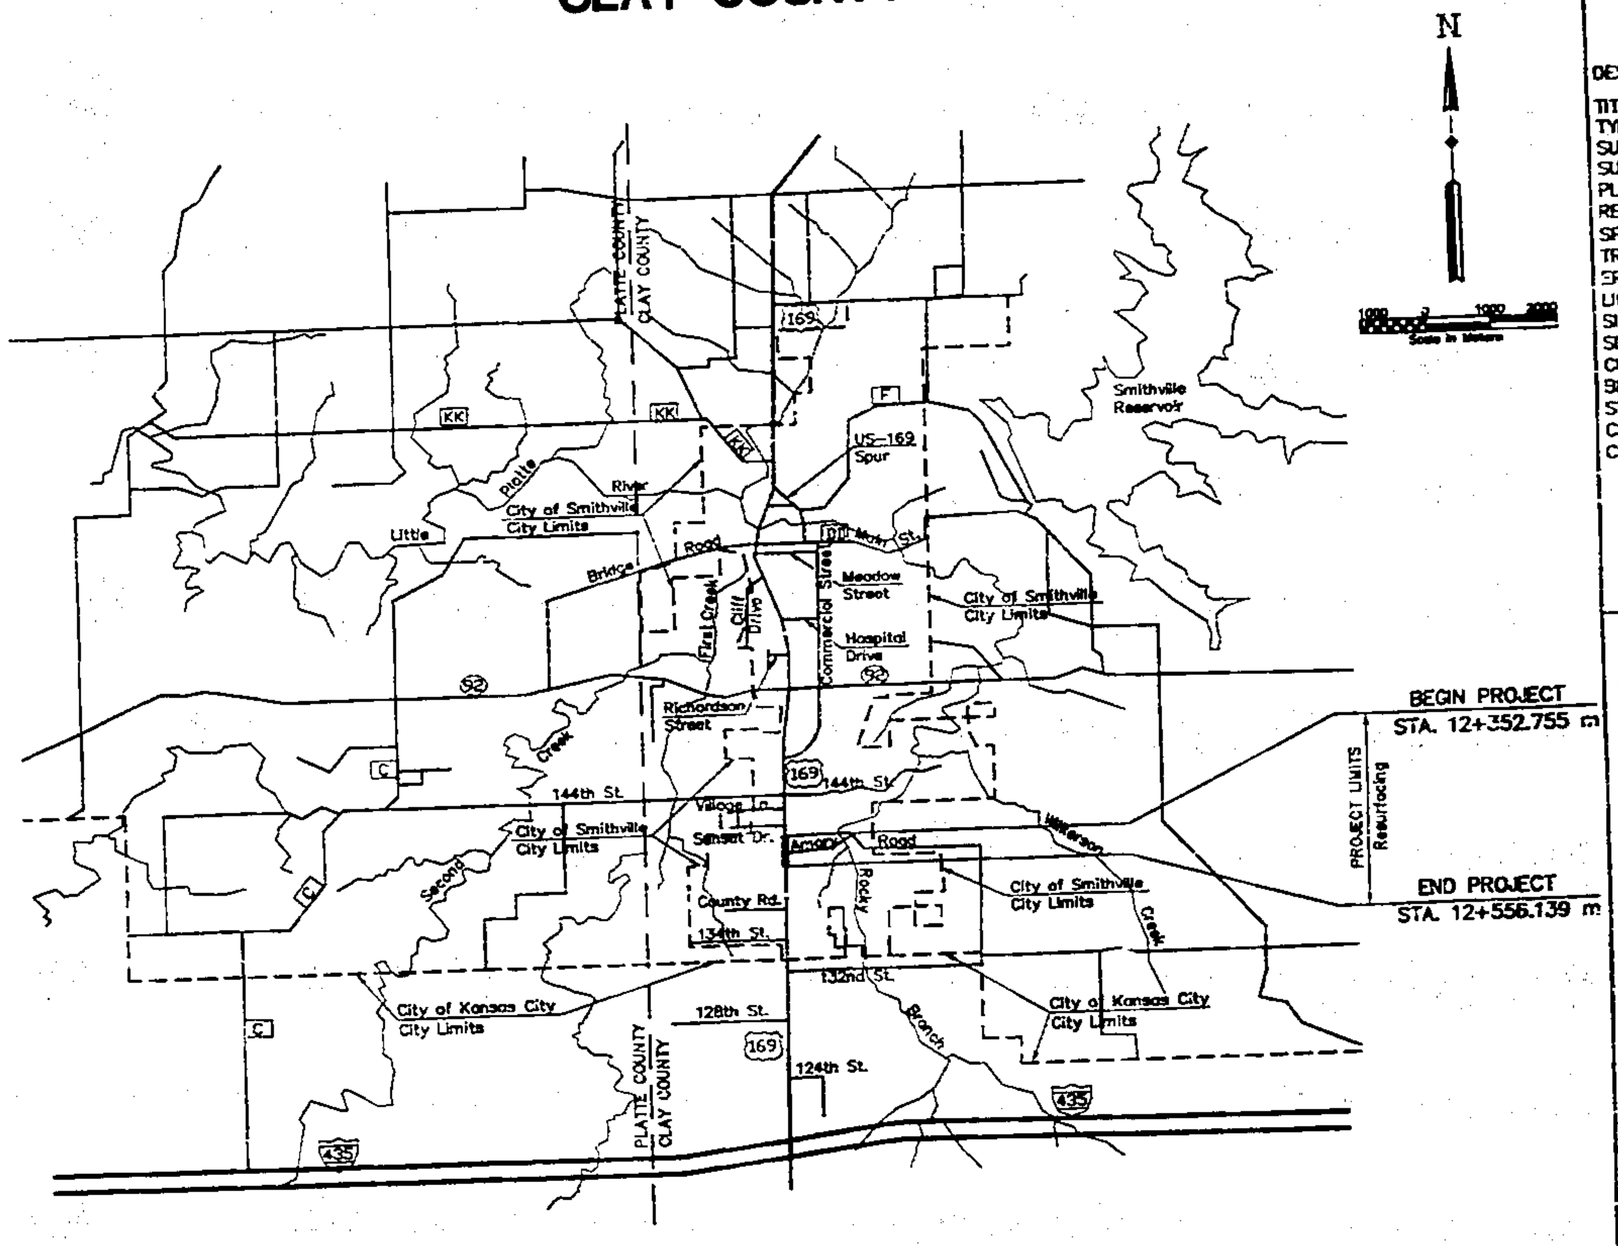

LOCATION MAP

INDEX OF SHEETS

DESCRIPTION	SHEET NUMBER
TITLE SHEET	1
TYPICAL SECTION & COORDINATE POINTS	2
SUMMARY	2A
SUMMARY (2 SHEETS)	2B
PLAN-PROFILE	3
REFERENCE POINTS	–
SPECIAL SHEETS	–
TRAFFIC CONTROL SHEET	4
EROSION CONTROL	–
LIGHTING	–
SIGNALS	–
SIGNING	–
CULVERT SECTIONS	–
BRIDGE DRAWINGS	–
STANDARD PLANS INDEX	5
CROSS SECTIONS	–
COMPUTER DATA	–

LENGTH OF PROJECT

END OF PROJECT	STA. 12+556.139 m
BEGINNING OF PROJECT	STA. 12+352.755 m
APPARENT LENGTH	203.384 m
EQUATIONS AND EXCEPTIONS	NONE
TOTAL CORRECTIONS	0.0 m
NET LENGTH OF PROJECT	203.384 m
STATE LENGTH	0.203 Km
FEDERAL LENGTH	0.203 Km

2/13/98

BUCHER, WILLIS & RATLIFF CORPORATION

SUBMITTED
Dana E. Meggan 2/13/98
DATE

Highway Dept
11/25/98 CP

http://www.ClayCoGov.com