Clay County, Missouri
Land Survey Document

STATE	JOB NO. J4U0029D	SHEET NO.
MO		28
DIST NO.	PROJECT NO.	TOTAL
4	COUNTY CLAY	152

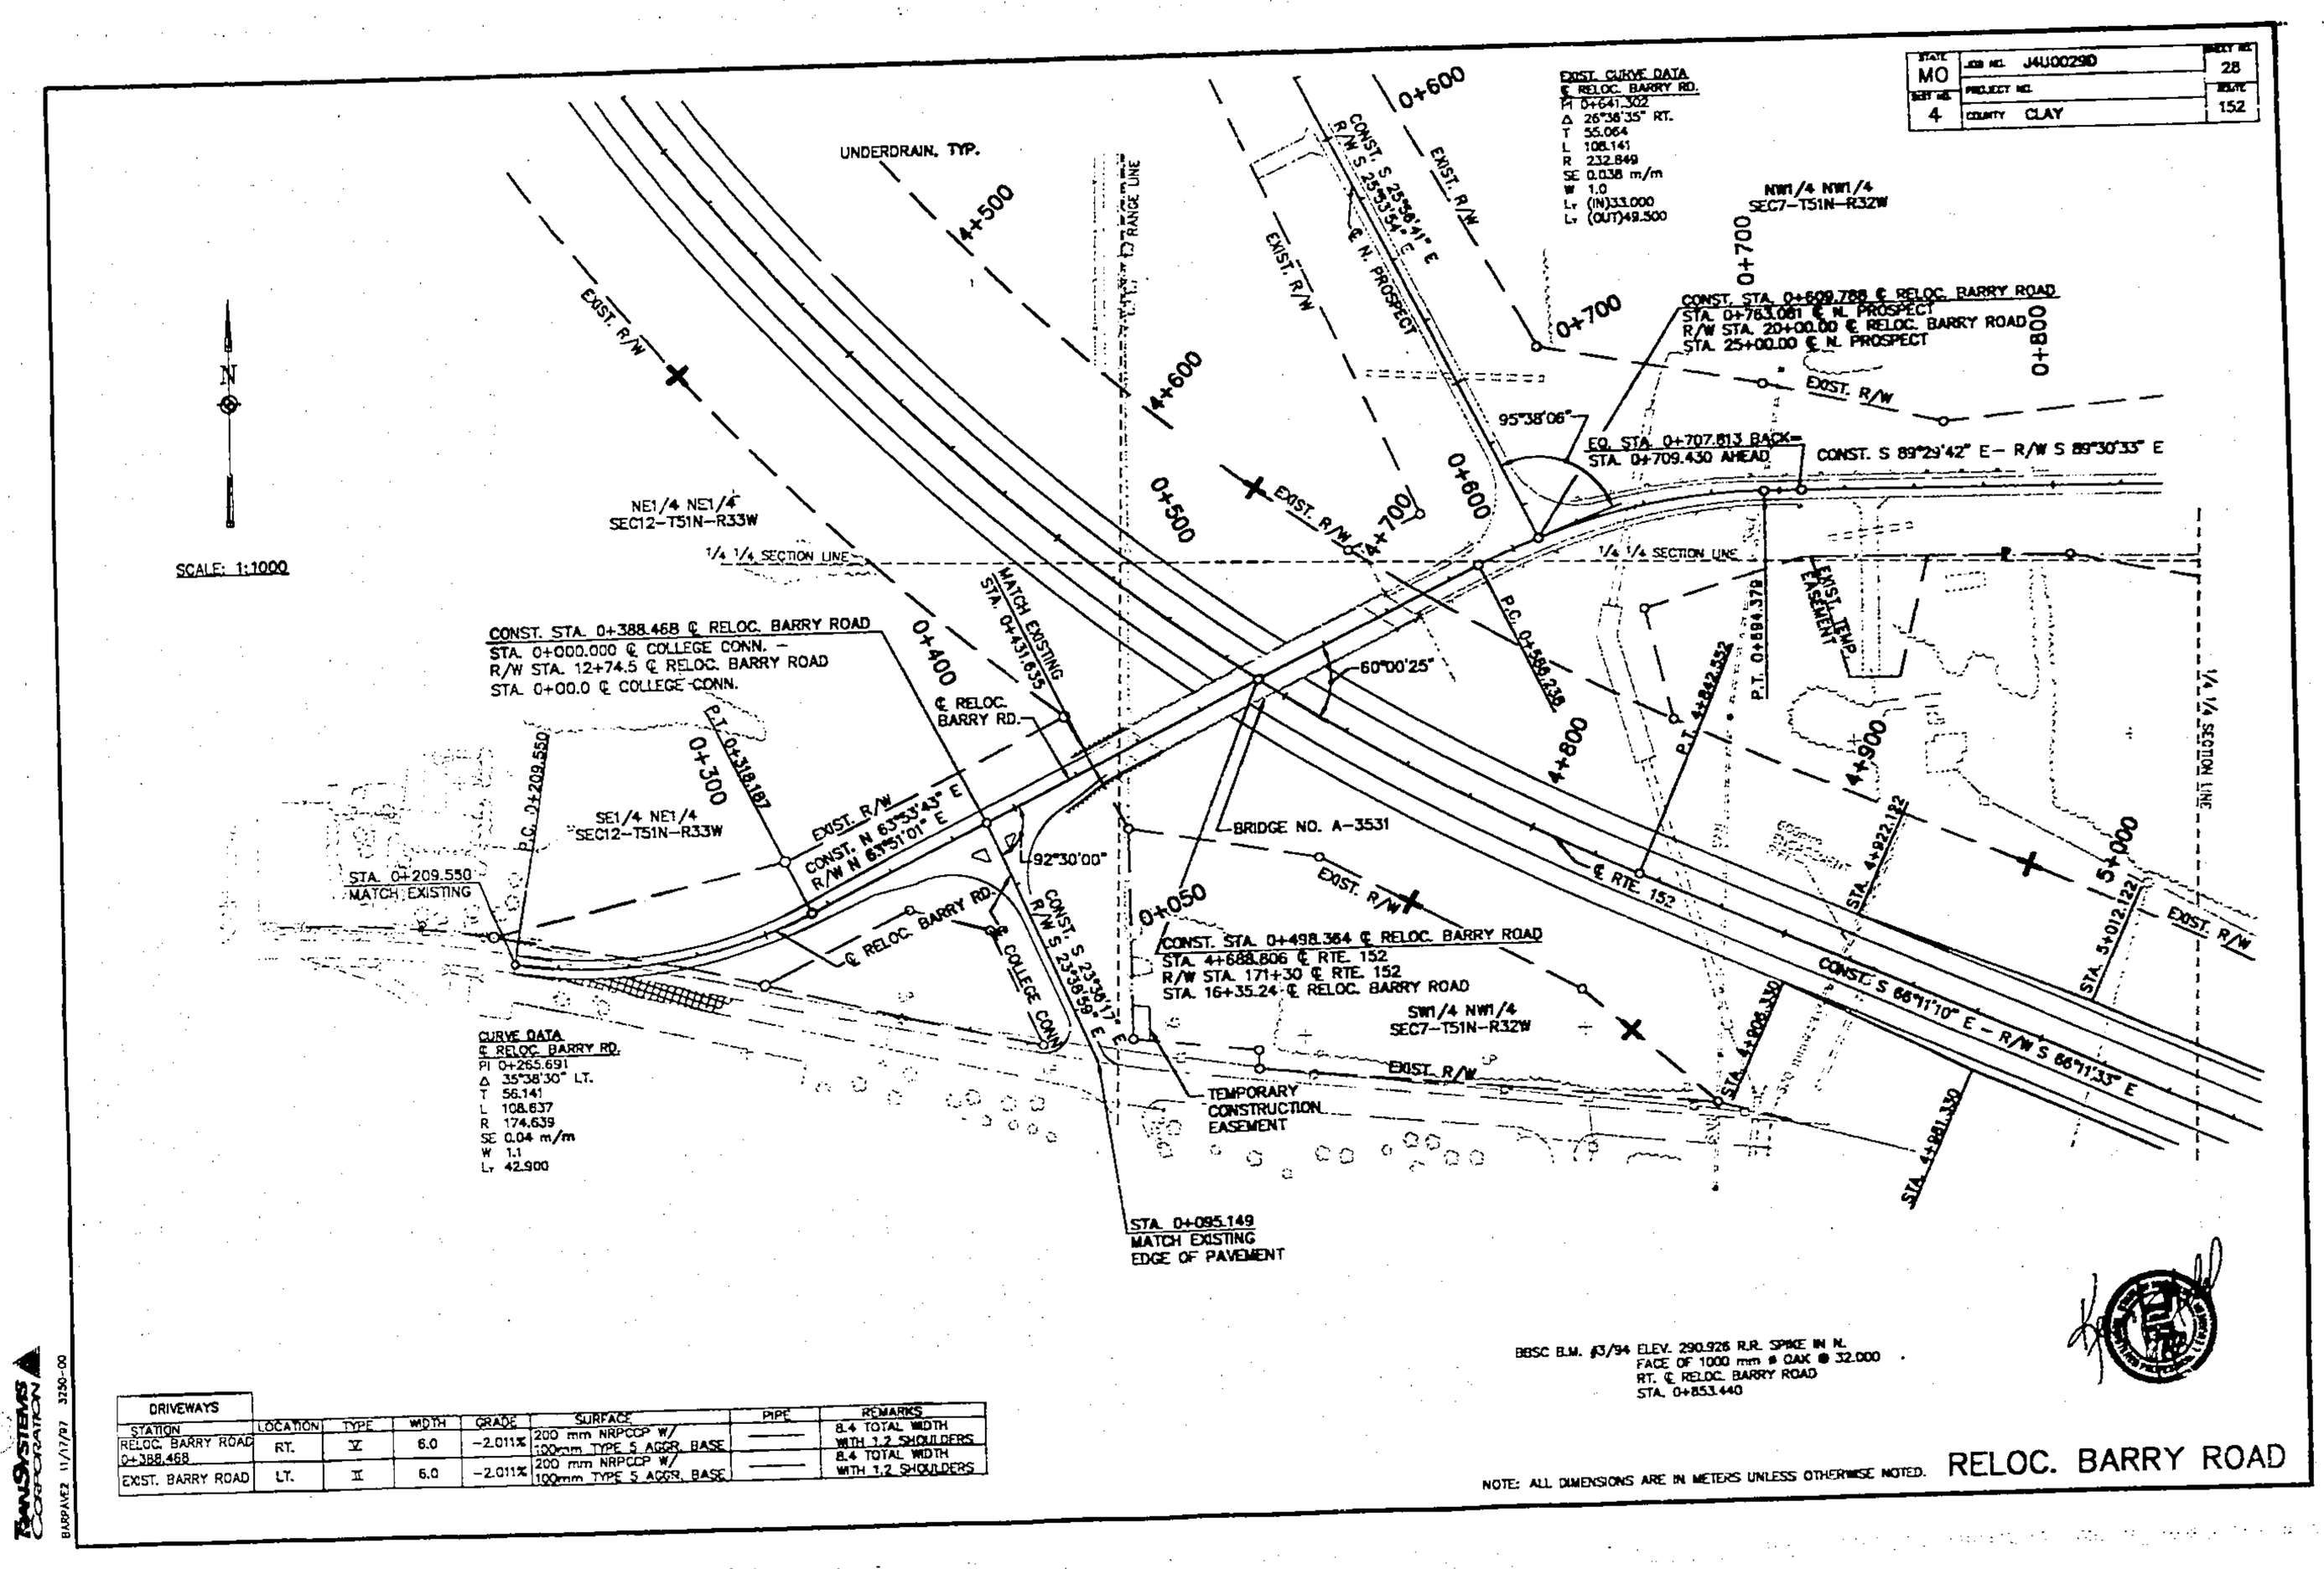

BBSC B.M. #3/94 ELEV. 290.926 R.R. SPIKE IN N. FACE OF 1000 mm ϕ OAK @ 32.000 RT. ℄ RELOC. BARRY ROAD STA. 0+853.440

DRIVEWAYS							
STATION	LOCATION	TYPE	WIDTH	GRADE	SURFACE	PIPE	REMARKS
RELOC. BARRY ROAD 0+388.468	RT.	V	6.0	-2.011%	200 mm NRPCCP W/ 100mm TYPE 5 AGGR. BASE	———	8.4 TOTAL WIDTH WITH 1.2 SHOULDERS
EXIST. BARRY ROAD	LT.	II	6.0	-2.011%	200 mm NRPCCP W/ 100mm TYPE 5 AGGR. BASE	———	8.4 TOTAL WIDTH WITH 1.2 SHOULDERS

NOTE: ALL DIMENSIONS ARE IN METERS UNLESS OTHERWISE NOTED.

RELOC. BARRY ROAD

TRANSYSTEMS CORPORATION

BARPAVE2 11/17/97 3230-00

Highway Dept
11/25/98

http://www.ClayCoGov.com