Clay County, Missouri
Land Survey Document

MISSOURI HIGHWAY AND TRANSPORTATION COMMISSION
PLANS FOR PROPOSED
STATE HIGHWAY

FEDERAL AID PROJECT

FINAL PLANS

DESIGN DESIGNATION
MAJOR COLLECTOR

A.D.T. - 2000 - 4,000
A.D.T. - 2020 - 5,650
D.H.V. - 10%
T - 4"
S - 60 km/hr

RIGHT OF WAY

NORMAL RIGHT OF WAY IS TO BE ACQUIRED FOR THIS PROJECT.

CONVENTIONAL SYMBOLS

ROUTE	STATE	DISTRICT
33	MO	4

JOB NO. [illegible]

PROJECT NO.

COUNTY CLAY

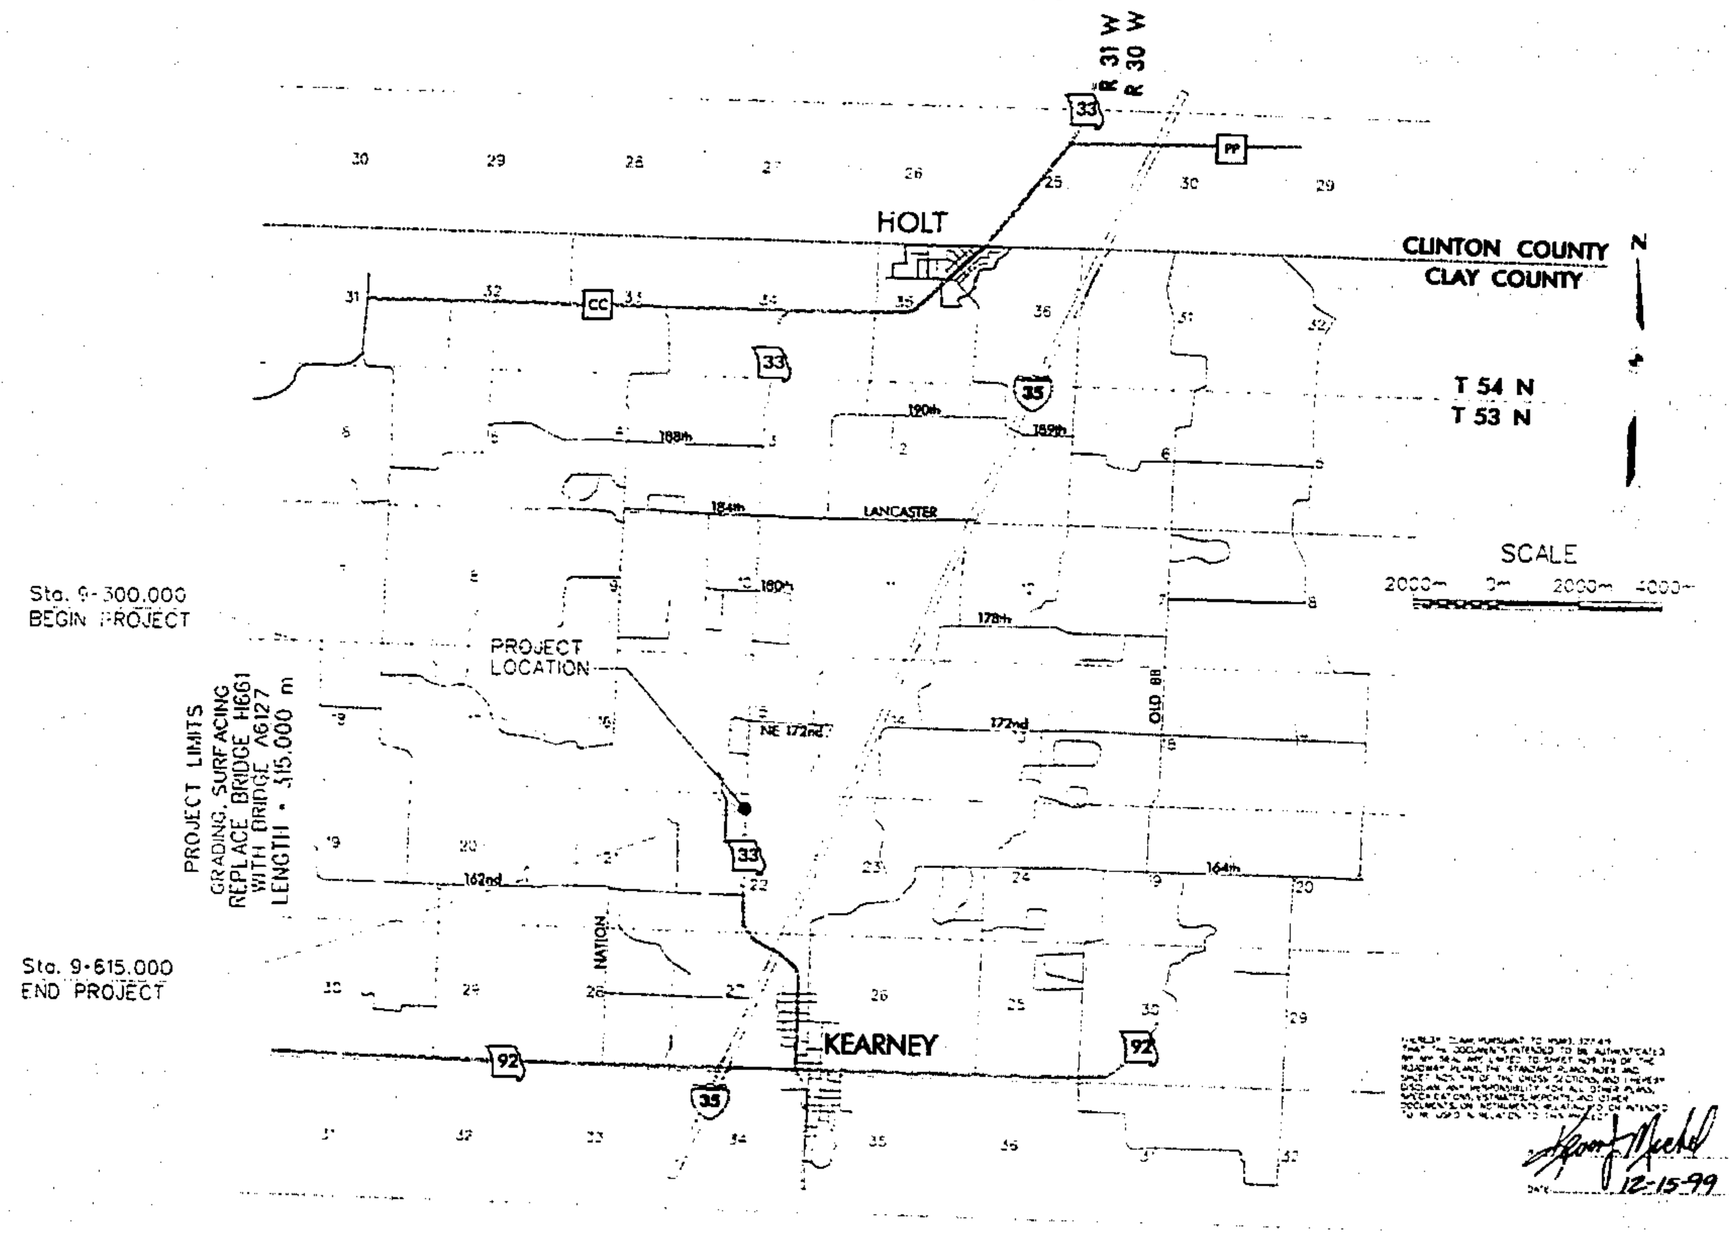

12-15-99

(ROADWAY)

INDEX OF SHEETS

DESCRIPTION	SHEET NUMBER
TITLE SHEET	1
TYPICAL SECTIONS (1 SHEET)	2
SUMMARY OF QUANTITIES (1 SHEET)	24
SUMMARY OF QUANTITIES (1 SHEET)	29
PLAN-PROFILE	3 - 4
TRAFFIC CONTROL	5 - 6
REFERENCE/COORDINATE POINTS	7
SPECIAL SHEETS	8 - 9
SIGNING	
CULVERT SECTIONS	
BRIDGE DRAWINGS	31-331
STANDARD PLANS (NOT)	
CROSS SECTIONS	1 - 9
COMPUTER DATA	
Bridge Information Sheets	332-353

LENGTH OF PROJECT

END OF PROJECT	[illegible]
BEGINNING OF PROJECT	[illegible]
APPARENT LENGTH	[illegible] METERS
EQUATIONS AND EXCEPTIONS	NONE
TOTAL CORRECTIONS	0.000 METERS
NET LENGTH OF PROJECT	315.000 METERS
STATE LENGTH	0.315 KILOMETERS
FEDERAL LENGTH	0.315 KILOMETERS

DATE

Hwy Dept
3/20/00 CP

http://www.ClayCoGov.com