Clay County, Missouri
Land Survey Document

ROUTE	STATE	DISTRICT	SHEET NO.
I-35	MO	4	10

JOB NO. J4I1345

PROJECT NO.

COUNTY CLAY

DATE 4-7-00

STATE OF MISSOURI — KEVIN G. ELLIS — NUMBER 34725

GENERAL NOTES

1. ANY WORK INDICATED ON THE PLANS THAT EXTENDS BEYOND THE PROJECT LIMITS IS CONSIDERED INCIDENTAL TO AND A PART OF THE CONSTRUCTION OF THIS PROJECT.
2. ALL BEARINGS BASED ON MISSOURI STATE PLAN COORDINATE SYSTEM. THE COMBINED GRID FACTOR IS 0.9999020.

RAMP 3	RAMP 3
P.I. STA. 39+10.67	P.I. STA. 44+39.72
Δ - 02°15'36.6" RT.	Δ - 25°10'36.6" RT.
D - 01°00'15.1"	D - 2°59'59.2"
T - 112.55'	T - 426.53'
L - 225.07'	L - 839.29'
R - 5705.60'	R - 1910.0'
SE - EXISTING	SE - EXISTING

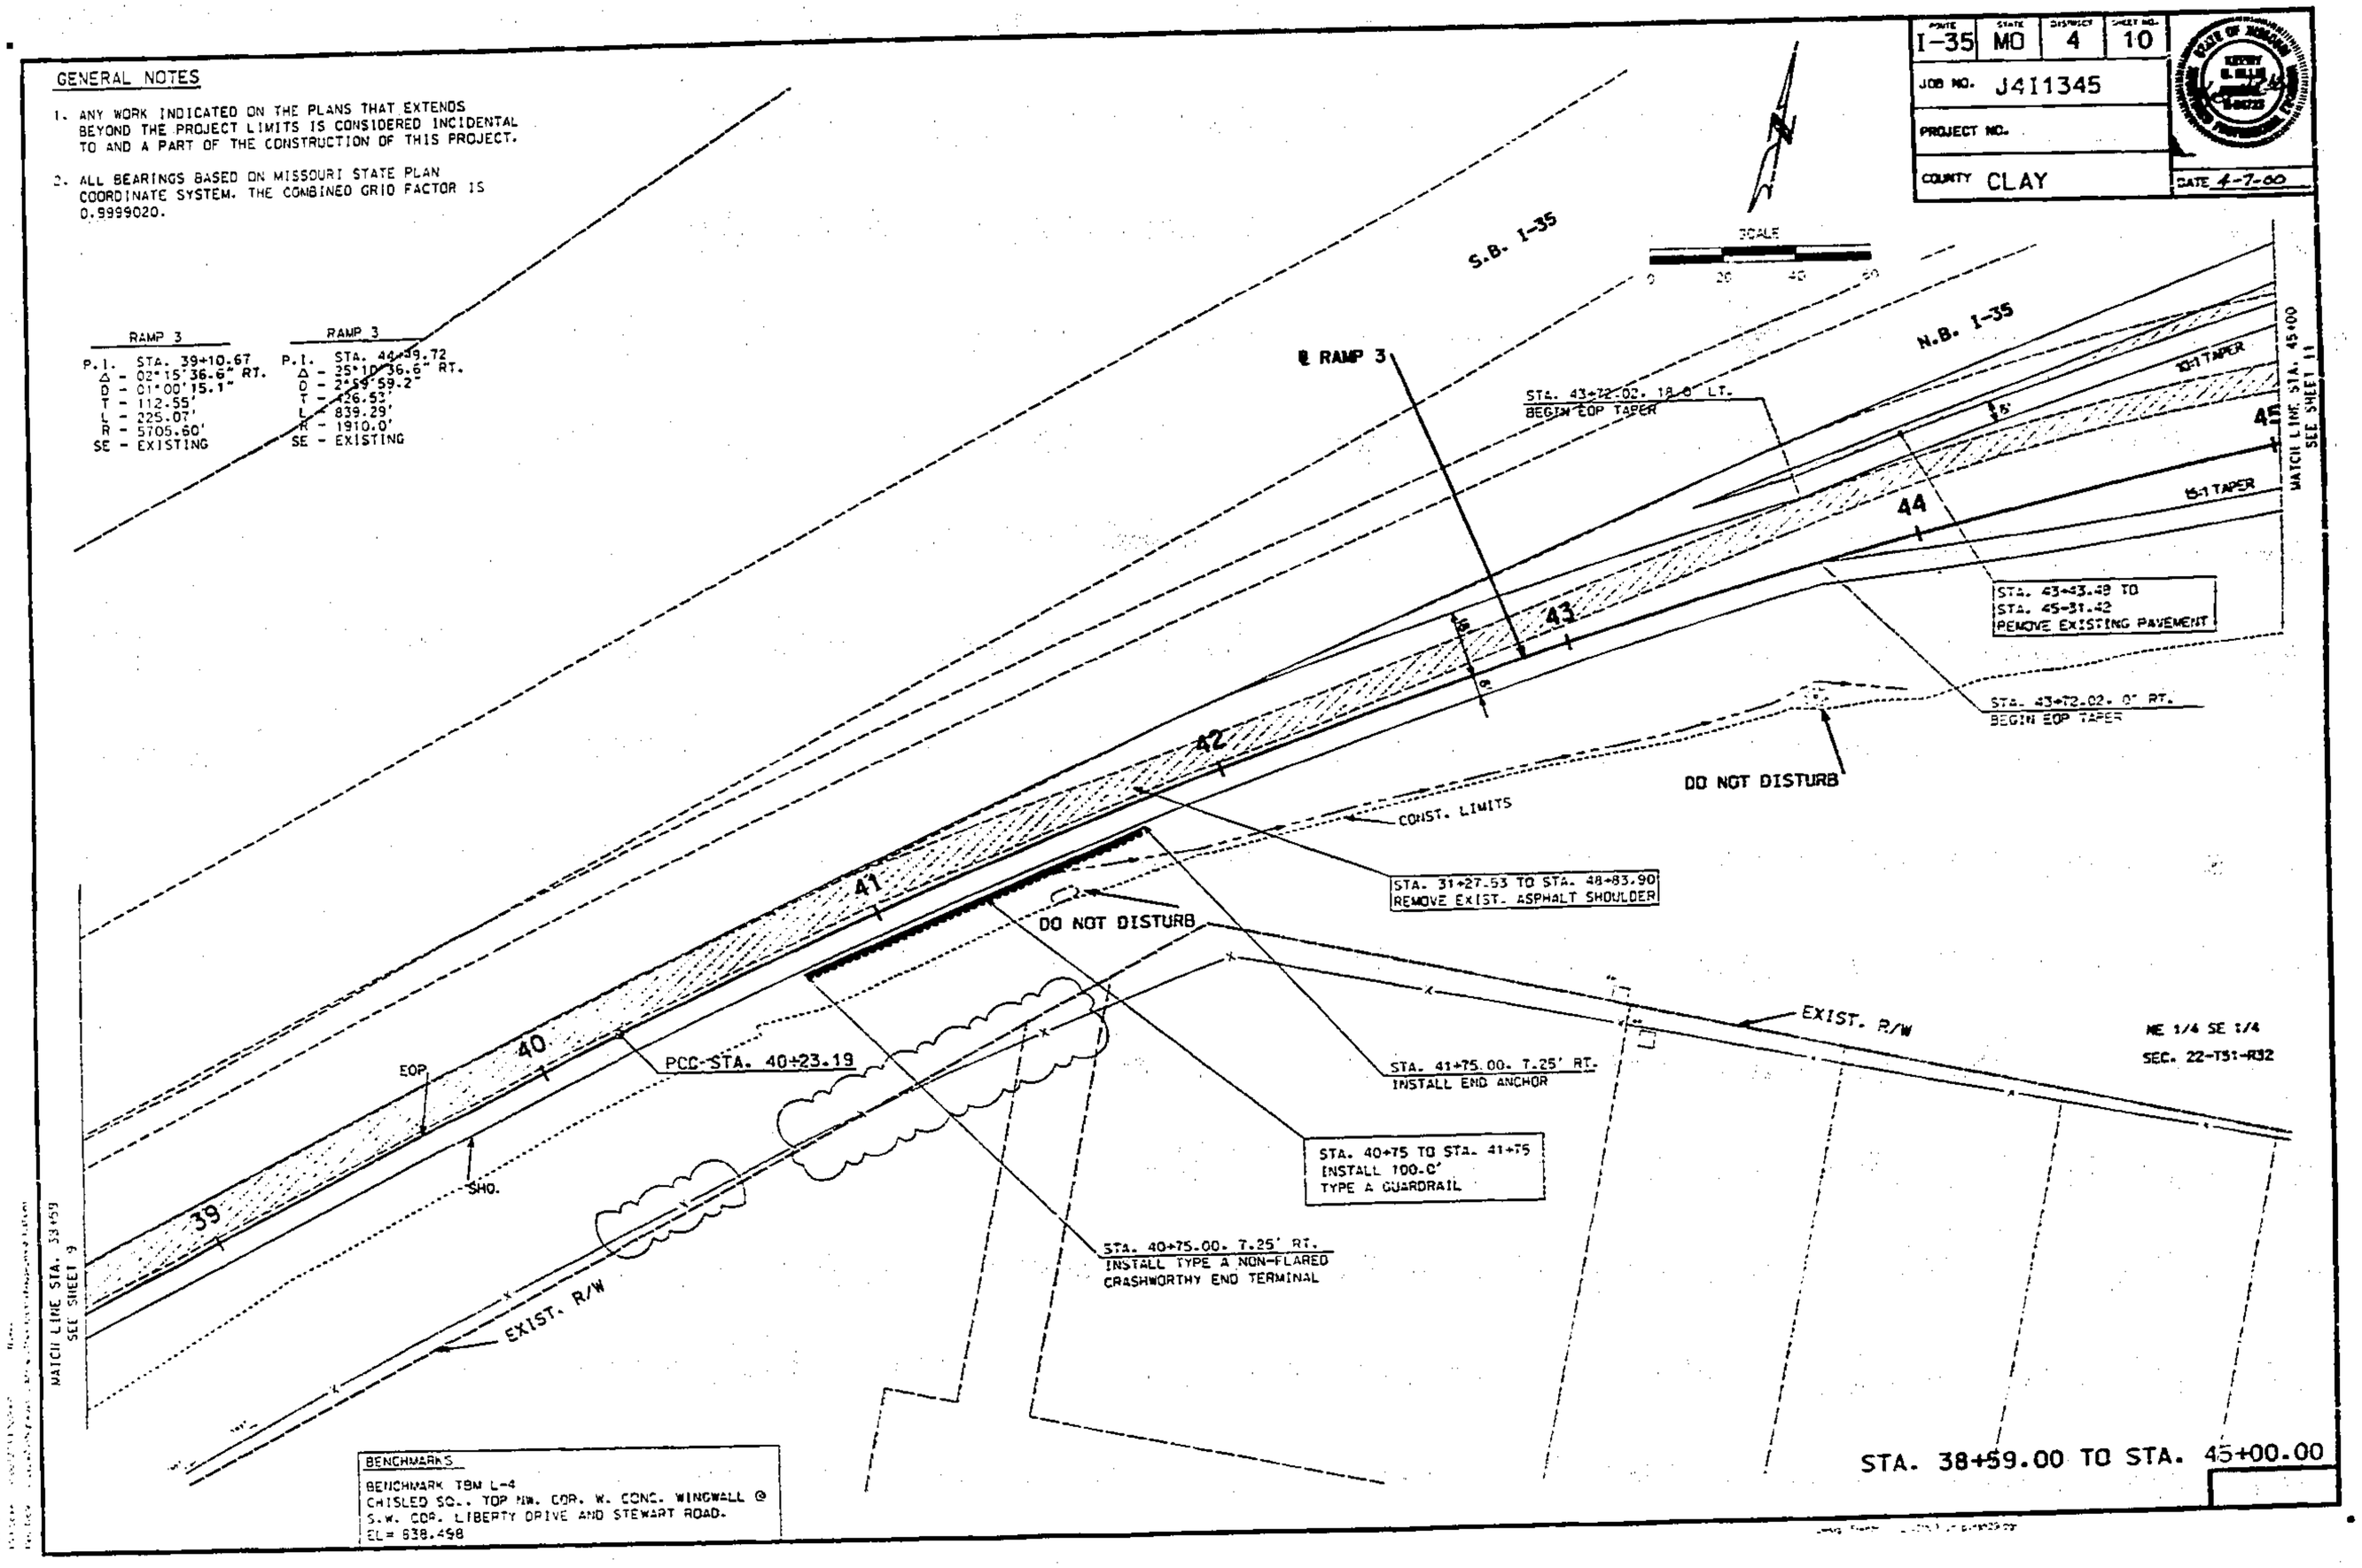

BENCHMARKS

BENCHMARK TBM L-4
CHISLED SQ., TOP NW. COR. W. CONC. WINGWALL @ S.W. COR. LIBERTY DRIVE AND STEWART ROAD.
EL= 838.498

STA. 38+59.00 TO STA. 45+00.00

Hwy Dept
7/26/00 CP

http://www.ClayCoGov.com