Clay County, Missouri
Land Survey Document

ROUTE	STATE	DISTRICT	SHEET NO.
152	MO	4	2

JOB NO. J4S1483

PROJECT NO. .

COUNTY CLAY

DATE 5/30/2000

ASPHALTIC FACTORS:

ASPHALT CONCRETE SP125HB
Asphalt Cement=0.132 Tons/C.Y.
Mineral Aggregate=1.956 Tons/C.Y.
BITUMINOUS BASE SP190HB
Asphalt Cement=0.119 Tons/C.Y.
Mineral Aggregate=2.003 Tons/C.Y.

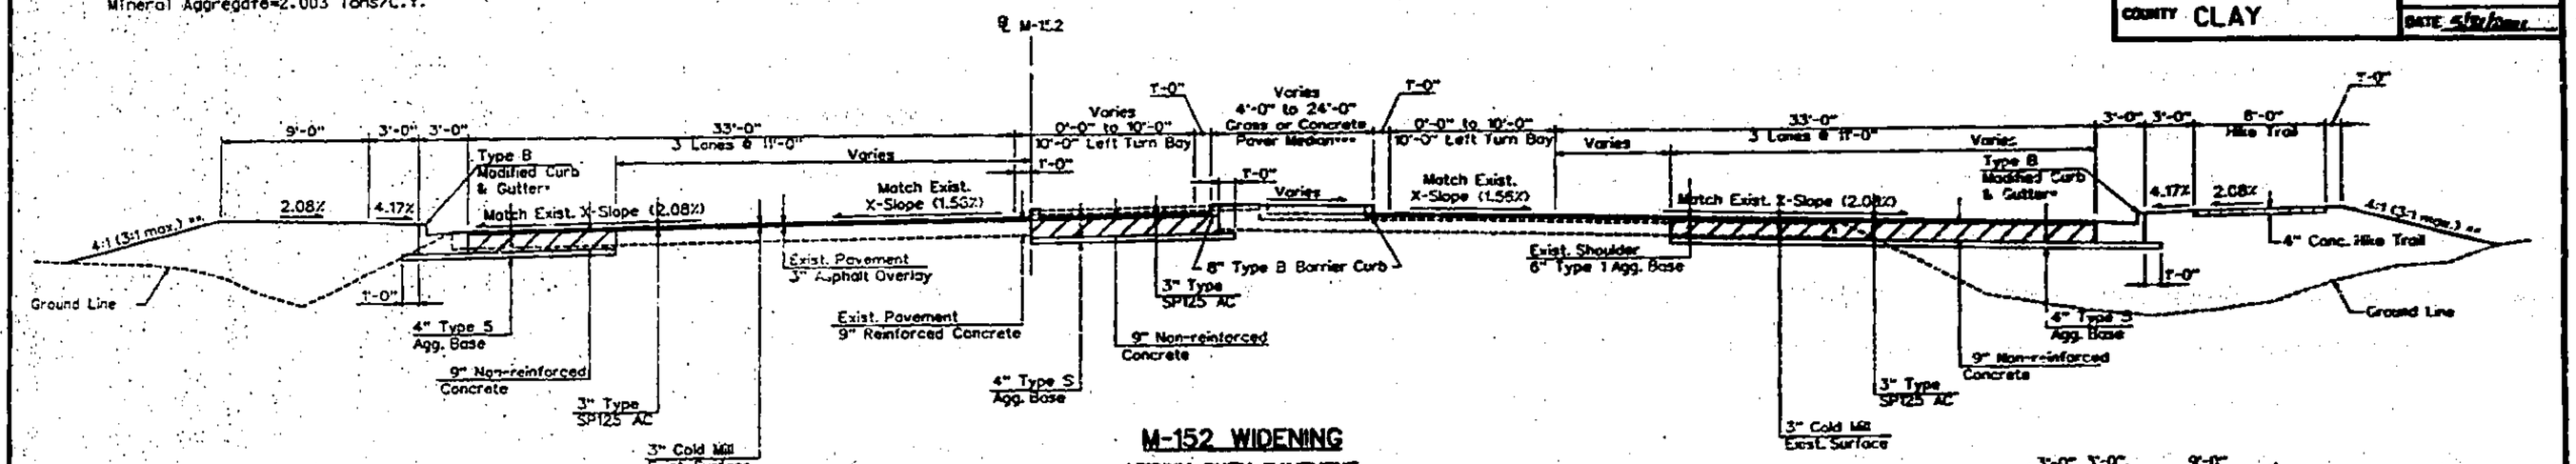

M-152 WIDENING
MEDIUM DUTY PAVEMENT
(STA. 39+45.00 TO STA. 40+00.00)
(STA. 411+02.04 TO STA. 414+20.69)

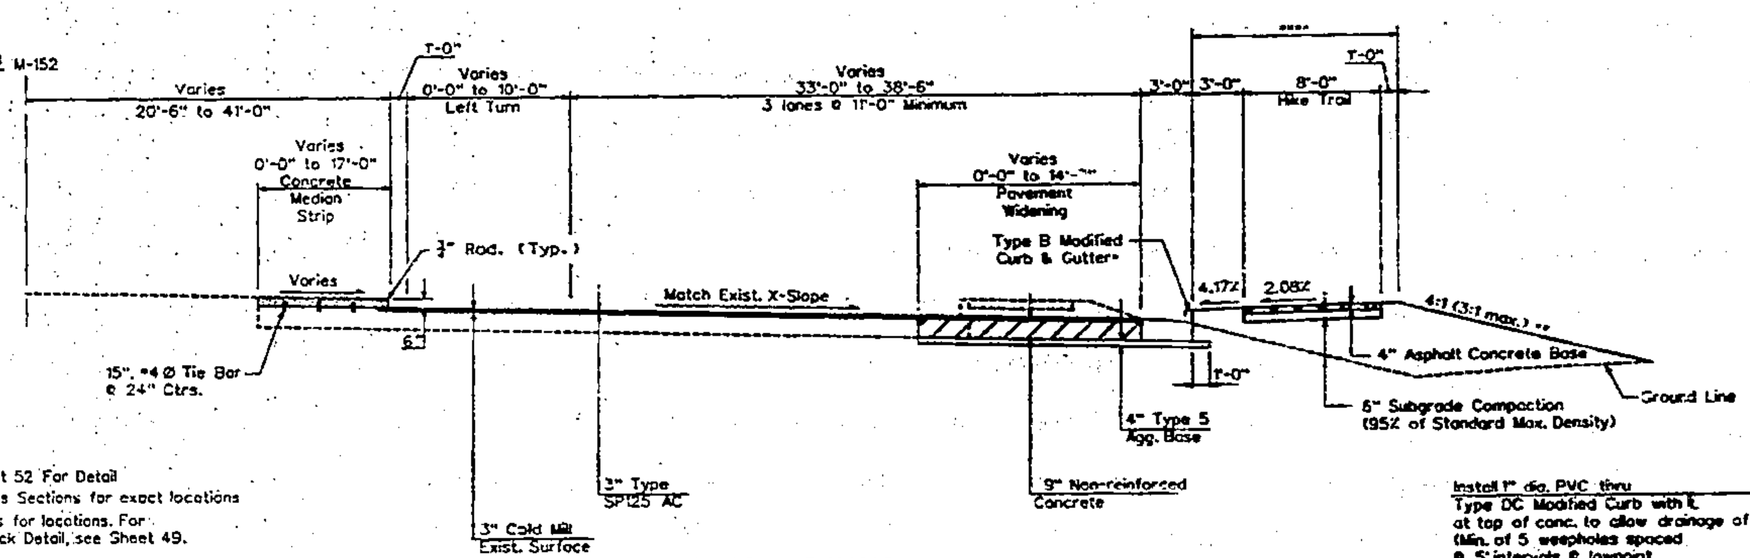

* See Sheet 52 For Detail
** See Cross Sections for exact locations
*** See plans for locations. For Paver Brick Detail, see Sheet 49.

M-152 WIDENING
MEDIUM DUTY PAVEMENT
(STA. 27+95.00 TO STA. 39+45.00)

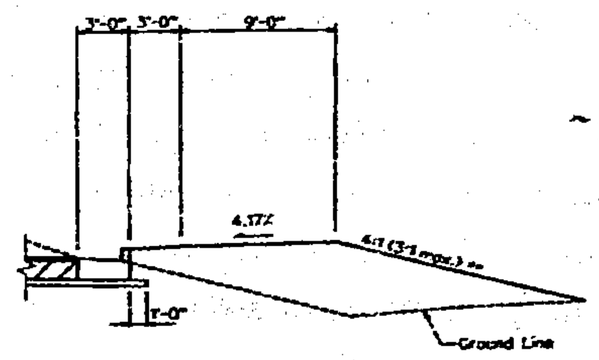

**** M-152 Half Section
MEDIUM DUTY PAVEMENT
(STA. 27+95.00 TO STA. 30+87.00)

NOTES:

1. THESE TYPICAL SECTIONS ARE INTENDED TO SHOW GENERAL FEATURES AND MATERIALS OF THE PROPOSED CONSTRUCTION. ACTUAL CONSTRUCTION OF ROADWAY WIDTHS, SLOPES, DITCHES AND OTHER FEATURES SHALL CONFORM TO THE DETAILS SHOWN ON THE CROSS SECTIONS, PLAN SHEETS, AND SPECIAL SHEETS OR AS DIRECTED BY THE ENGINEER.
2. FOR DETAILS OF UNDERGRADING, ROUNDING, ALL PAVEMENTS APPURTENANCES, DRAINAGE ITEMS, ETC., SEE OTHER DRAWINGS AND STD. DWG. 203.02
3. ALL WORK INDICATED IN THE PLANS SHALL BE PERFORMED WITHIN THE RIGHT OF WAY OR TEMPORARY CONSTRUCTION EASEMENTS AS SHOWN ON THE PLANS.

Install 1" dia. PVC thru Type DC Modified Curb with it at top of conc. to allow drainage of sand. (Min. of 5 weepholes spaced @ 5' intervals @ lowpoint in median grade)

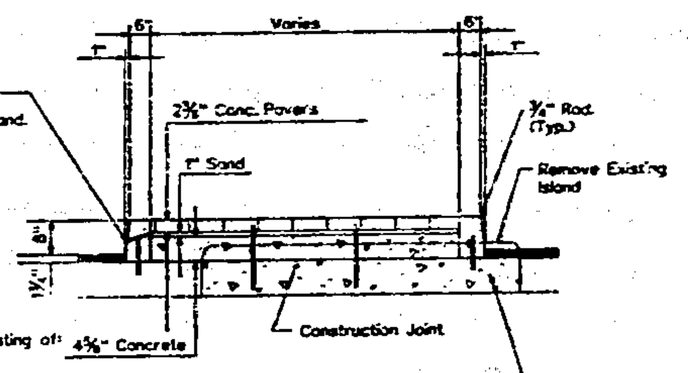

ISLAND RECONSTRUCTION
(SEE PLANS FOR LOCATIONS AND DIMENSIONS)

Paving Brick Notes

1. Interlocking concrete pavers shall meet the requirements of ASTM Designation C936.
2. Concrete pavers shall be cobblestone style consisting of: full stones (4 3/8" x 7" x 2 3/8") two thirds stones (4 3/8" x 4 3/8" x 2 3/8") one third stones (4 3/8" x 2 1/8" x 2 3/8") The mix of stone sizes shall be approximately 28% full size, 57% two thirds size and 15% one third size.
3. Concrete pavers shall be installed in accordance with manufacturer recommendations.
4. Concrete pavers shall be colored to match existing pavers along M-152. Bricks' color shall be compared to existing pavers and shall be approved by the Engineer.

TYPICAL SECTION SHEET

MODOT
9/11/01 DM

http://www.ClayCoGov.com