Clay County, Missouri
Land Survey Document

GENERAL NOTES
1. ANY WORK INDICATED ON THE PLANS THAT EXTENDS BEYOND THE PROJECT LIMITS IS CONSIDERED INCIDENTAL TO AND A PART OF THE CONSTRUCTION OF THIS PROJECT.
2. ALL BEARINGS BASED ON MISSOURI STATE PLANE COORDINATE SYSTEM (WESTERN ZONE)
3. RIGHT OF WAY LIMITS FOR THIS PROJECT EXTEND FROM STATION 27+95 TO STATION 73+10. A DISTANCE OF 0.855 MILES.

ROUTE	STATE	DISTRICT	SHEET NO.
152	MO	4	3

JOB NO. J4S1483
PROJECT NO.
COUNTY CLAY
DATE 4/4/2001

SCALE IN FEET
0 50 100 150

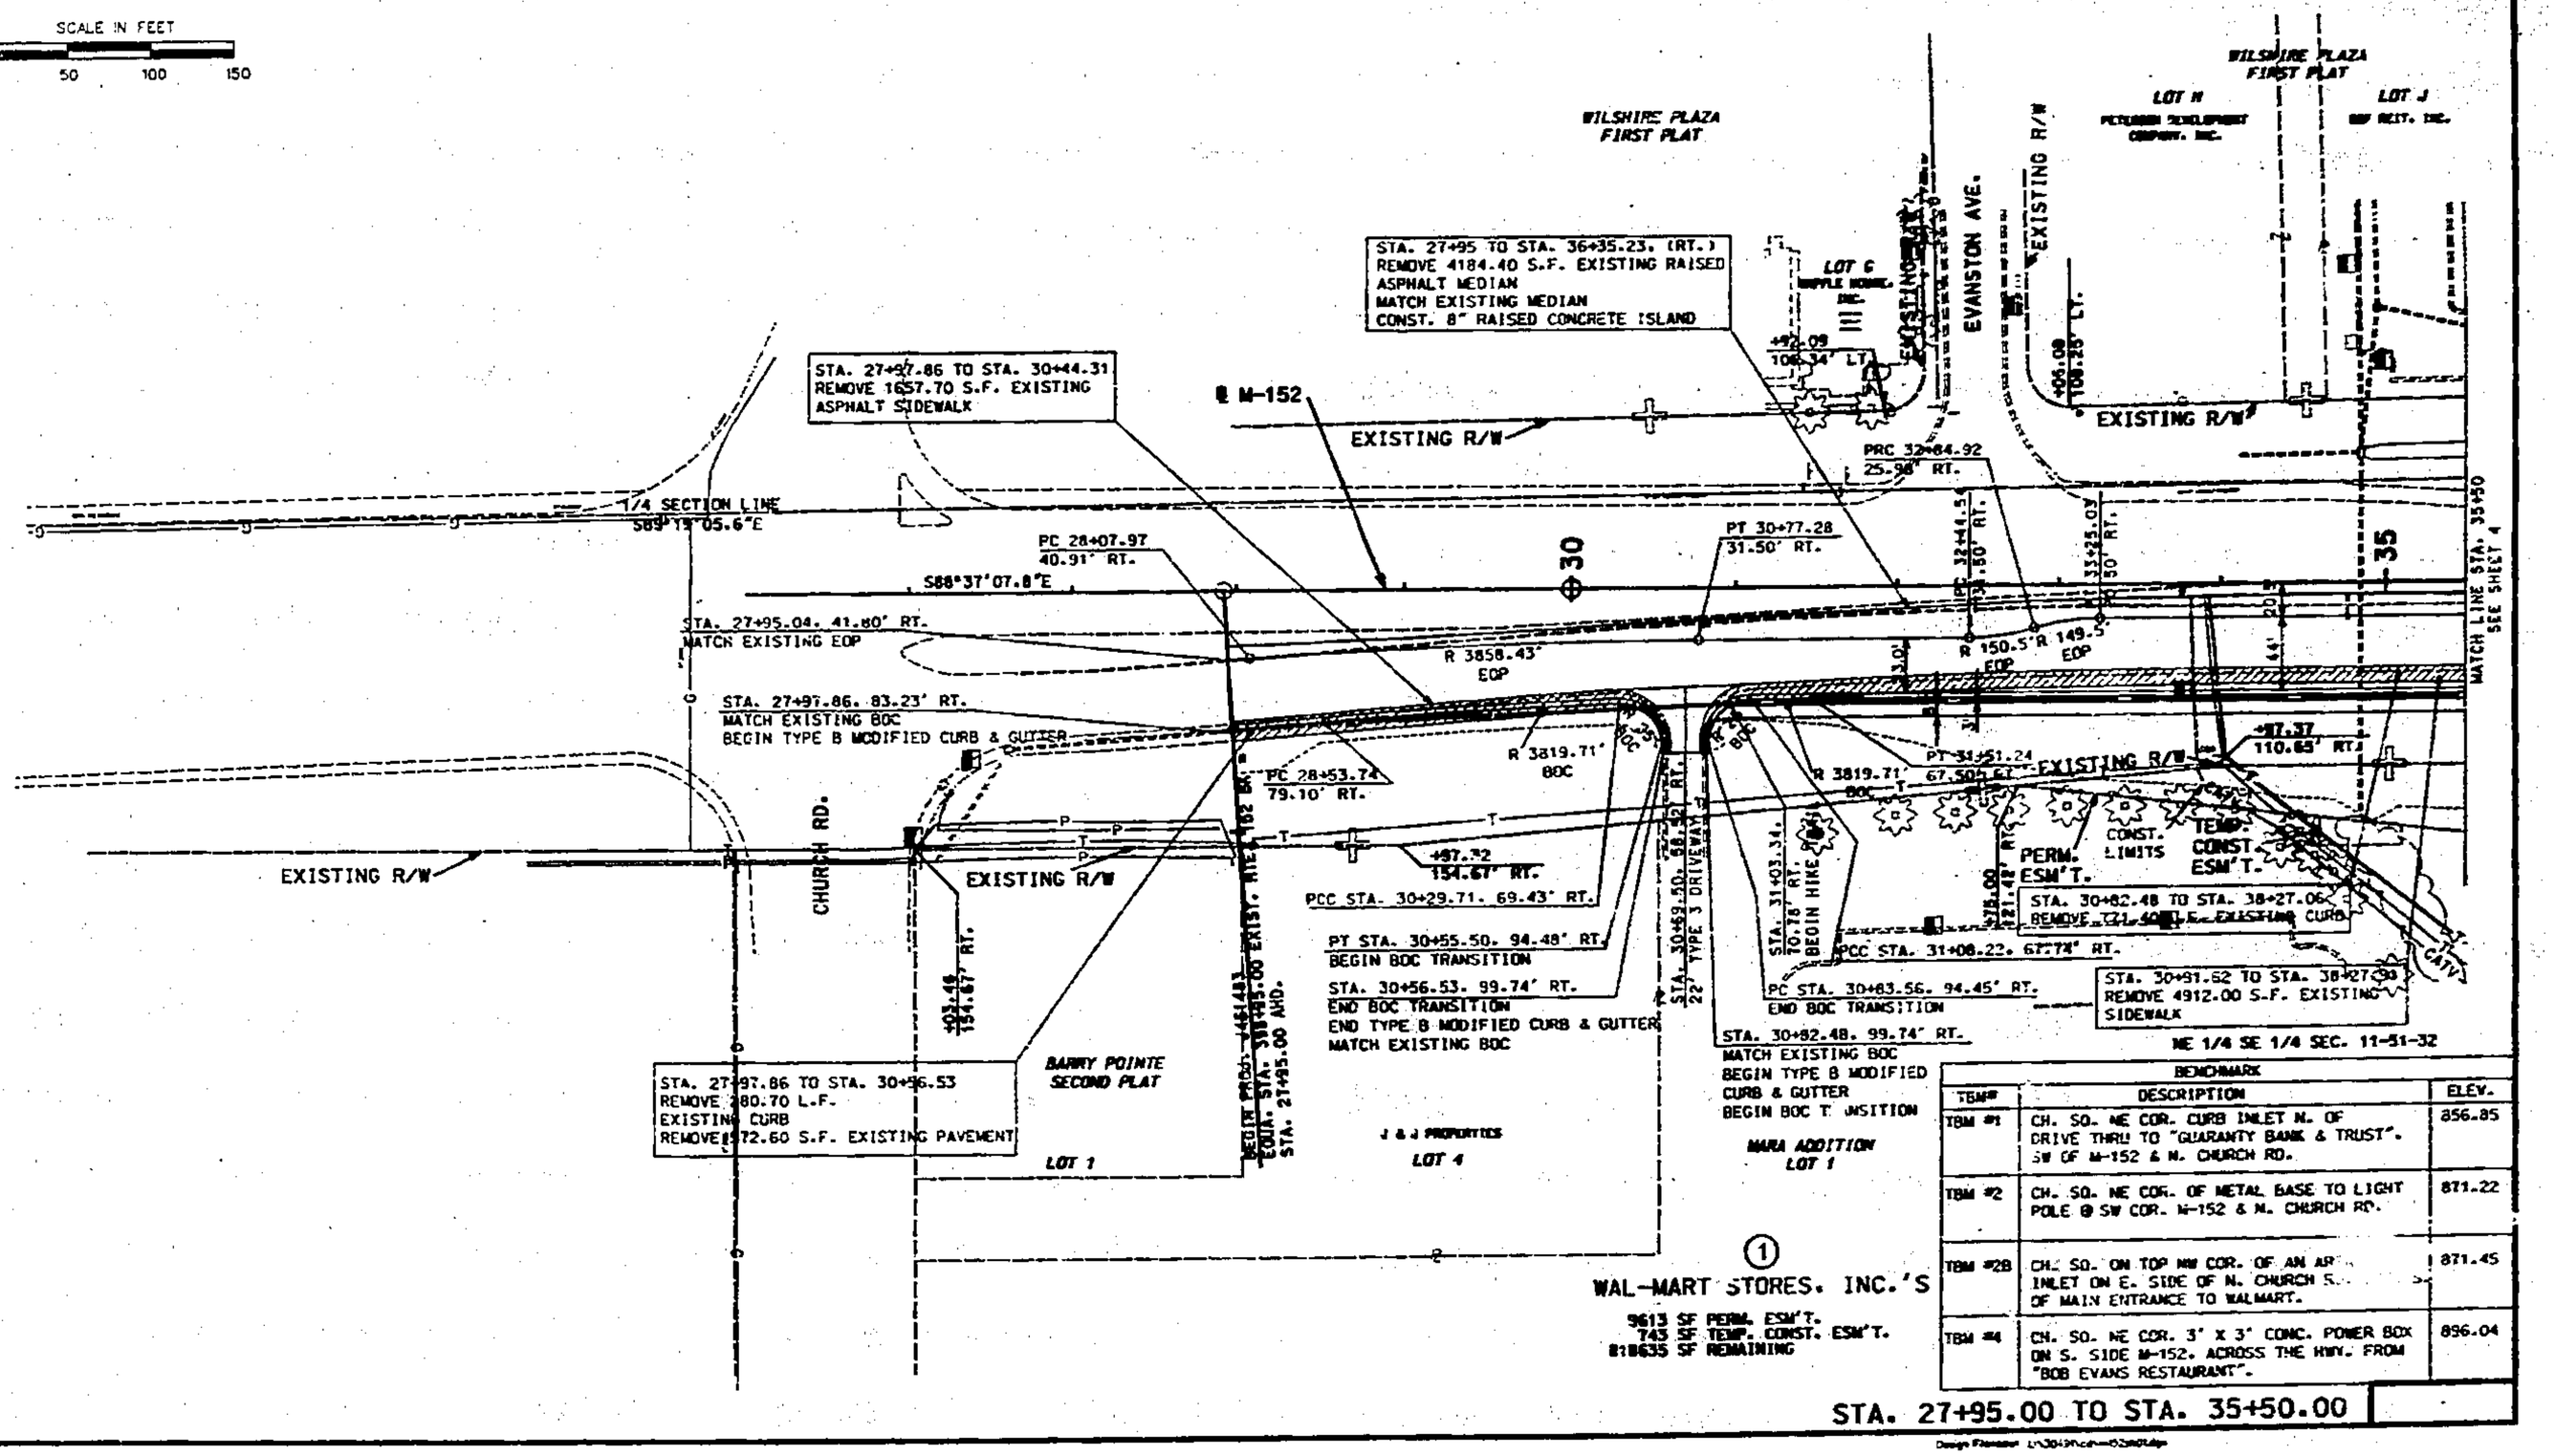

BENCHMARK		
TBM#	DESCRIPTION	ELEV.
TBM #1	CH. SO. NE COR. CURB INLET N. OF DRIVE THRU TO "GUARANTY BANK & TRUST". SW OF M-152 & N. CHURCH RD.	856.85
TBM #2	CH. SO. NE COR. OF METAL BASE TO LIGHT POLE @ SW COR. M-152 & N. CHURCH RD.	871.22
TBM #2B	CH. SO. ON TOP NW COR. OF AN AP[illegible] INLET ON E. SIDE OF N. CHURCH S[illegible] OF MAIN ENTRANCE TO WALMART.	871.45
TBM #4	CH. SO. NE COR. 3' X 3' CONC. POWER BOX ON S. SIDE M-152. ACROSS THE HWY. FROM "BOB EVANS RESTAURANT".	896.04

STA. 27+95.00 TO STA. 35+50.00

MODOT
9/11/01 AM