Clay County, Missouri
Land Survey Document

ROUTE	STATE	DISTRICT	SHEET NO.
152	MO	4	5

JOB NO. J4S1483

PROJECT NO. -

COUNTY CLAY

DATE 4/6/2001

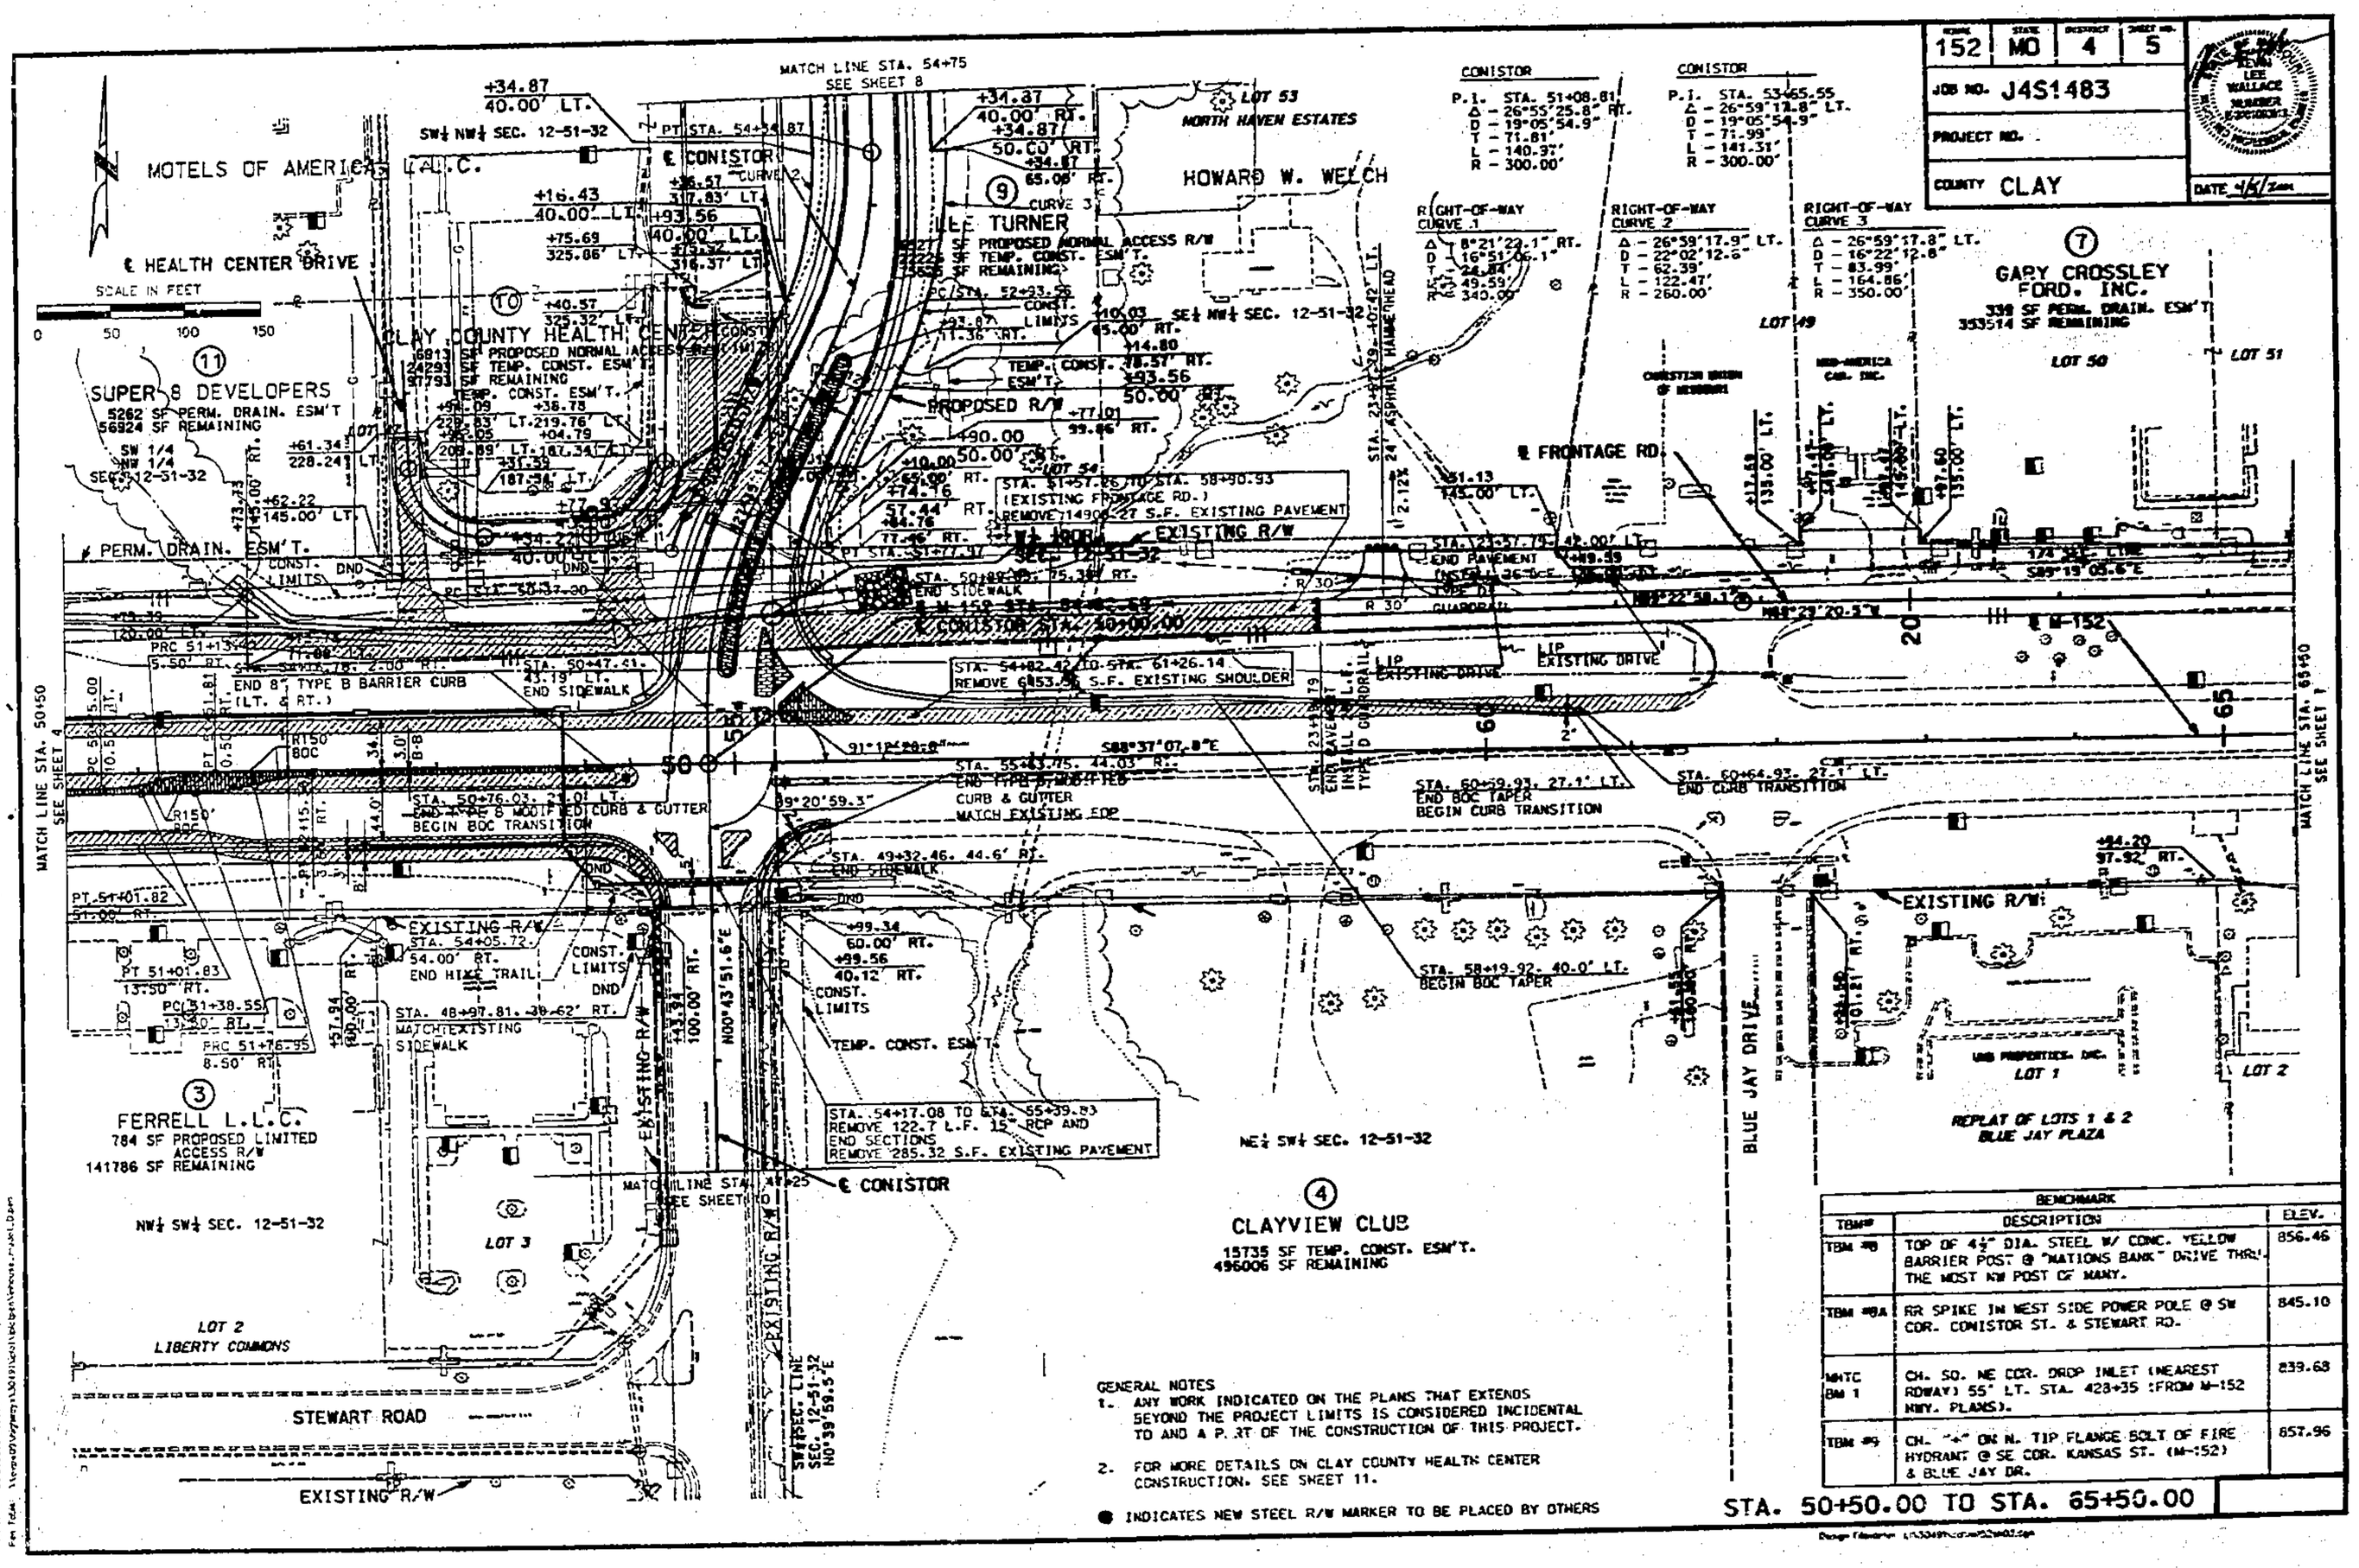

BENCHMARK		
TBM#	DESCRIPTION	ELEV.
TBM #8	TOP OF 4½" DIA. STEEL W/ CONC. YELLOW BARRIER POST @ "NATIONS BANK" DRIVE THRU. THE MOST NW POST OF MANY.	856.46
TBM #8A	RR SPIKE IN WEST SIDE POWER POLE @ SW COR. CONISTOR ST. & STEWART RD.	845.10
MHTC BM 1	CH. SQ. NE COR. DROP INLET (NEAREST RDWAY) 55' LT. STA. 423+35 :FROM M-152 HWY. PLANS).	839.68
TBM #9	CH. "4" ON N. TIP FLANGE BOLT OF FIRE HYDRANT @ SE COR. KANSAS ST. (M-152) & BLUE JAY DR.	857.96

GENERAL NOTES

1. ANY WORK INDICATED ON THE PLANS THAT EXTENDS BEYOND THE PROJECT LIMITS IS CONSIDERED INCIDENTAL TO AND A PART OF THE CONSTRUCTION OF THIS PROJECT.
2. FOR MORE DETAILS ON CLAY COUNTY HEALTH CENTER CONSTRUCTION. SEE SHEET 11.

● INDICATES NEW STEEL R/W MARKER TO BE PLACED BY OTHERS

STA. 50+50.00 TO STA. 65+50.00

MODOT
9/11/01 DM

http://www.ClayCoGov.com