Clay County, Missouri
Land Survey Document

http://www.ClayCoGov.com

ROUTE	STATE	DISTRICT	SHEET NO.
152	MO	4	7.

JOB NO. J4S1483

PROJECT NO.

COUNTY CLAY

DATE 4/5/2001

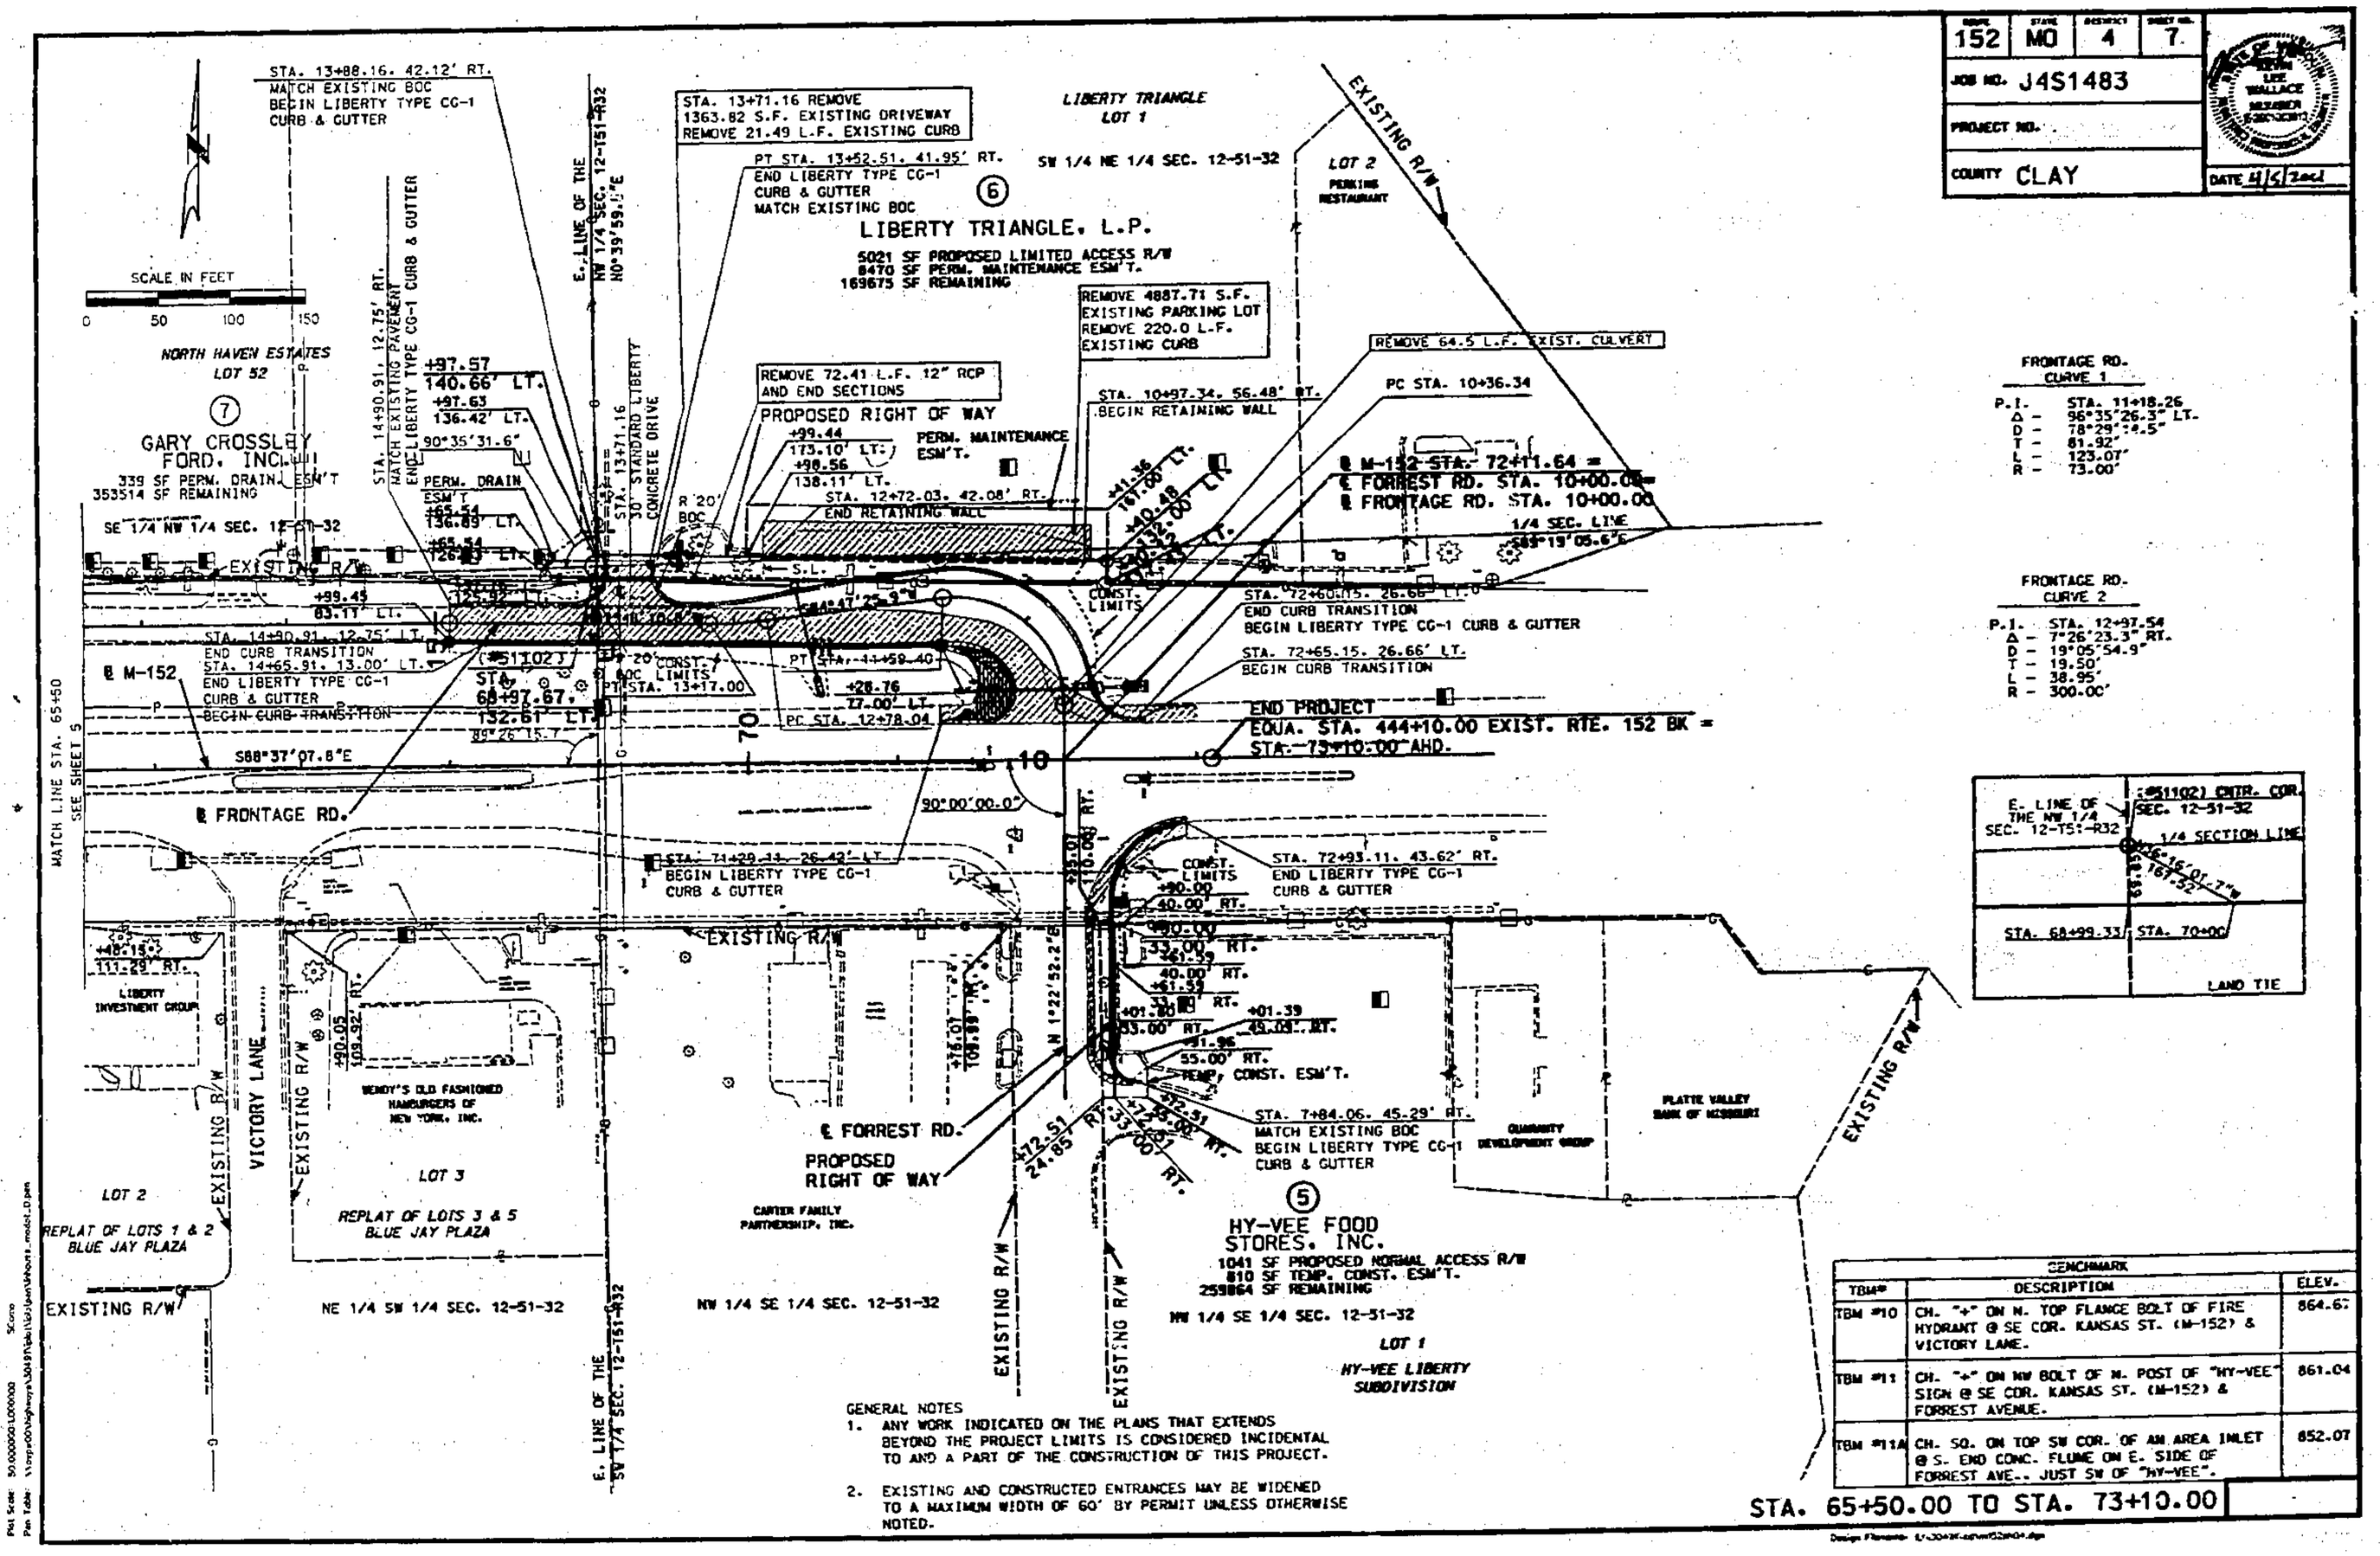

GENERAL NOTES

1. ANY WORK INDICATED ON THE PLANS THAT EXTENDS BEYOND THE PROJECT LIMITS IS CONSIDERED INCIDENTAL TO AND A PART OF THE CONSTRUCTION OF THIS PROJECT.
2. EXISTING AND CONSTRUCTED ENTRANCES MAY BE WIDENED TO A MAXIMUM WIDTH OF 60' BY PERMIT UNLESS OTHERWISE NOTED.

BENCHMARK

TBM#	DESCRIPTION	ELEV.
TBM #10	CH. "+" ON N. TOP FLANGE BOLT OF FIRE HYDRANT @ SE COR. KANSAS ST. (M-152) & VICTORY LANE.	864.67
TBM #11	CH. "+" ON NW BOLT OF W. POST OF "HY-VEE" SIGN @ SE COR. KANSAS ST. (M-152) & FORREST AVENUE.	861.04
TBM #11A	CH. SQ. ON TOP SW COR. OF AM AREA INLET @ S. END CONC. FLUME ON E. SIDE OF FORREST AVE.. JUST SW OF "HY-VEE".	852.07

STA. 65+50.00 TO STA. 73+10.00

MODOT
9/11/01 DM