Clay County, Missouri
Land Survey Document
http://www.ClayCoGov.com

Contract I.D. 020134-04

# MISSOURI HIGHWAYS AND TRANSPORTATION COMMISSION
## PLANS FOR PROPOSED
## STATE HIGHWAY

| ROUTE | STATE | DISTRICT | SHEET NO. |
|---|---|---|---|
| 69 | MO | 4 | 1 |

JOB NO. J4P1515

PROJECT NO.

COUNTY CLAY

DATE 12/6/01

DESIGN DESIGNATION
A.D.T. - 2002 = 11,900
A.D.T. - 2022 = 15,470
D.H.V. = 9%
T = 3%
V = 50 M.P.H.
MINOR ARTERIAL

NO ADDITIONAL R/W WILL BE REQUIRED WITH THIS PROJECT.

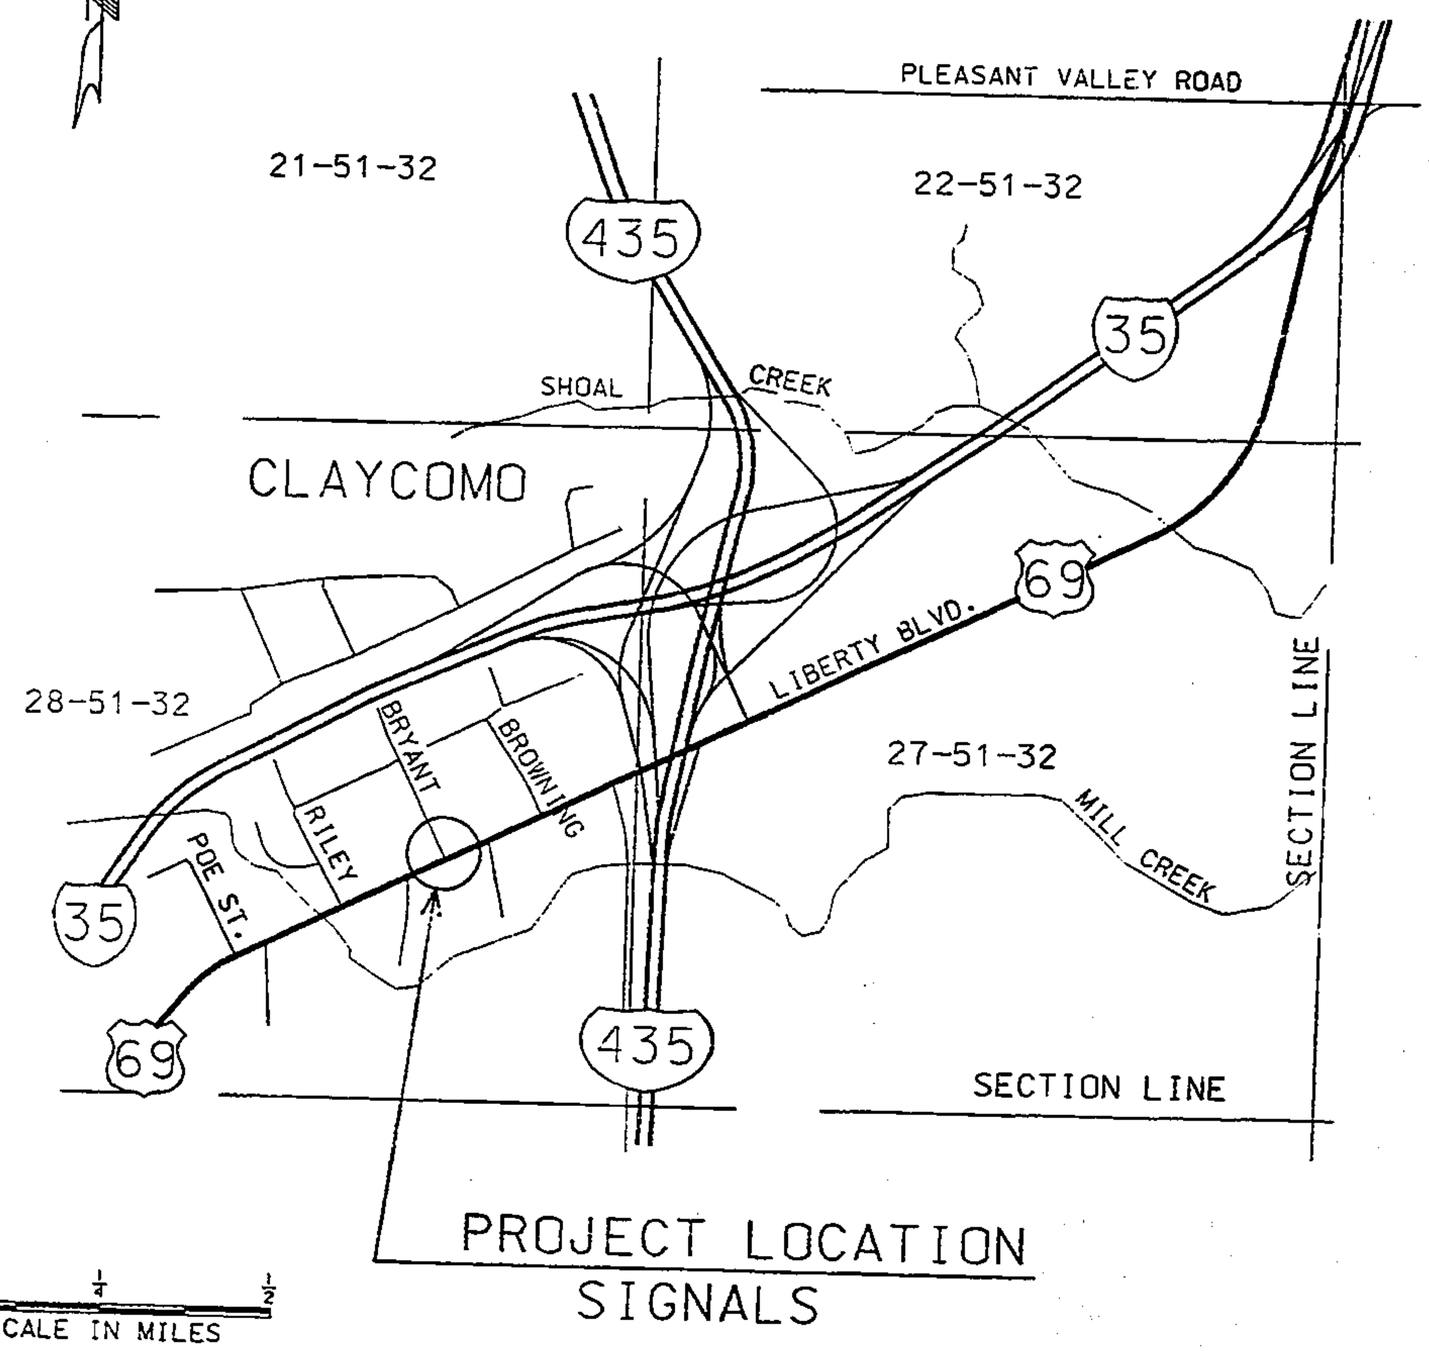


## INDEX OF SHEETS


| DESCRIPTION | SHEET NUMBER |
|---|---|
| TITLE SHEET | 1 |
| TYPICAL SECTIONS (1 SHEET) | 2 |
| SUMMARY (1 SHEET) | 2-A |
| SUMMARY (2 SHEET) | 2-B |
| PLAN-PROFILE | 3 |
| REFERENCE POINTS | - |
| COORDINATE POINTS | - |
| SPECIAL SHEETS | - |
| TRAFFIC CONTROL SHEETS | 4,5 |
| EROSION CONTROL | - |
| LIGHTING | - |
| SIGNALS | 6-10 |
| SIGNING | - |
| CULVERT SECTIONS | - |
| BRIDGE DRAWINGS | - |
| STANDARD PLANS INDEX | 11 |
| CROSS SECTIONS | - |
| COMPUTER DATA | - |


## LENGTH OF PROJECT

END OF PROJECT STA. XXX + XX.XX
BEGINNING OF PROJECT STA. XXX + XX.XX

APPARENT LENGTH XXXXX.XX FEET

EQUATIONS AND EXCEPTIONS

TOTAL CORRECTIONS XXXXX.XX FEET
NET LENGTH OF PROJECT XXXXX.XX FEET

STATE LENGTH XX.XXX MILES

FEDERAL LENGTH XX.XXX MILES

DATE

## CONVENTIONAL SYMBOLS
(USED IN PLANS)

BUILDINGS AND STRUCTURES
GUARD RAIL
CONCRETE RIGHT-OF-WAY MARKER
STEEL RIGHT-OF-WAY MARKER
FENCE
CHAIN LINK
WOVEN WIRE
GATE
UTILITIES
TELEPHONE
POWER
GAS
WATER
EXIST. MANHOLE — MH
EXIST. FIRE HYDRANT — HYD
EXIST. WATER VALVE — WV
EXIST. WATER METER — WM
EXIST. DROP INLET — DI
DITCH BLOCK
EXIST. GROUND MOUNTED SIGN
EXIST. LIGHT POLE
EXIST. H-FRAME POWER POLE

NOTE: DASHED OR OPEN SYMBOLS INDICATE EXISTING FEATURES

730 Series
3/15/02 AM