Clay County, Missouri
Land Survey Document

MISSOURI HIGHWAY AND TRANSPORTATION COMMISSION
PLANS FOR PROPOSED
STATE HIGHWAY
CLAY COUNTY

ROUTE	STATE	SHEET
169	MO	4

JOB NO J4P1512

PROJECT NO

COUNTY CLAY

DESIGN DESIGNATION

A.D.T. - 2001 = 22320
A.D.T. - 2002 = 35770
DHV = N/A
T = 6.2%
V = 60 M.P.H.

NO ADDITIONAL RIGHT OF WAY WILL BE REQUIRED ON THIS PROJECT

CONVENTIONAL SYMBOLS
(USED IN PLANS)

BUILDINGS AND STRUCTURES
GUARD RAIL
CONCRETE RIGHT-OF-WAY MARKER
STEEL RIGHT-OF-WAY MARKER
FENCE
CHAIN LINK
WOVEN WIRE
GATE
UTILITIES
TELEPHONE
POWER
GAS
WATER
EXIST. MANHOLE MH
EXIST. FIRE HYDRANT HYD
EXIST. WATER VALVE WV
EXIST. WATER METER WM
EXIST. DROP INLET DI
DITCH BLOCK
EXIST. GROUND MOUNTED SIGN
EXIST. LIGHT POLE
EXIST. H-FRAME POWER POLE

NOTE: DASHED OR OPEN SYMBOLS INDICATE EXISTING FEATURES

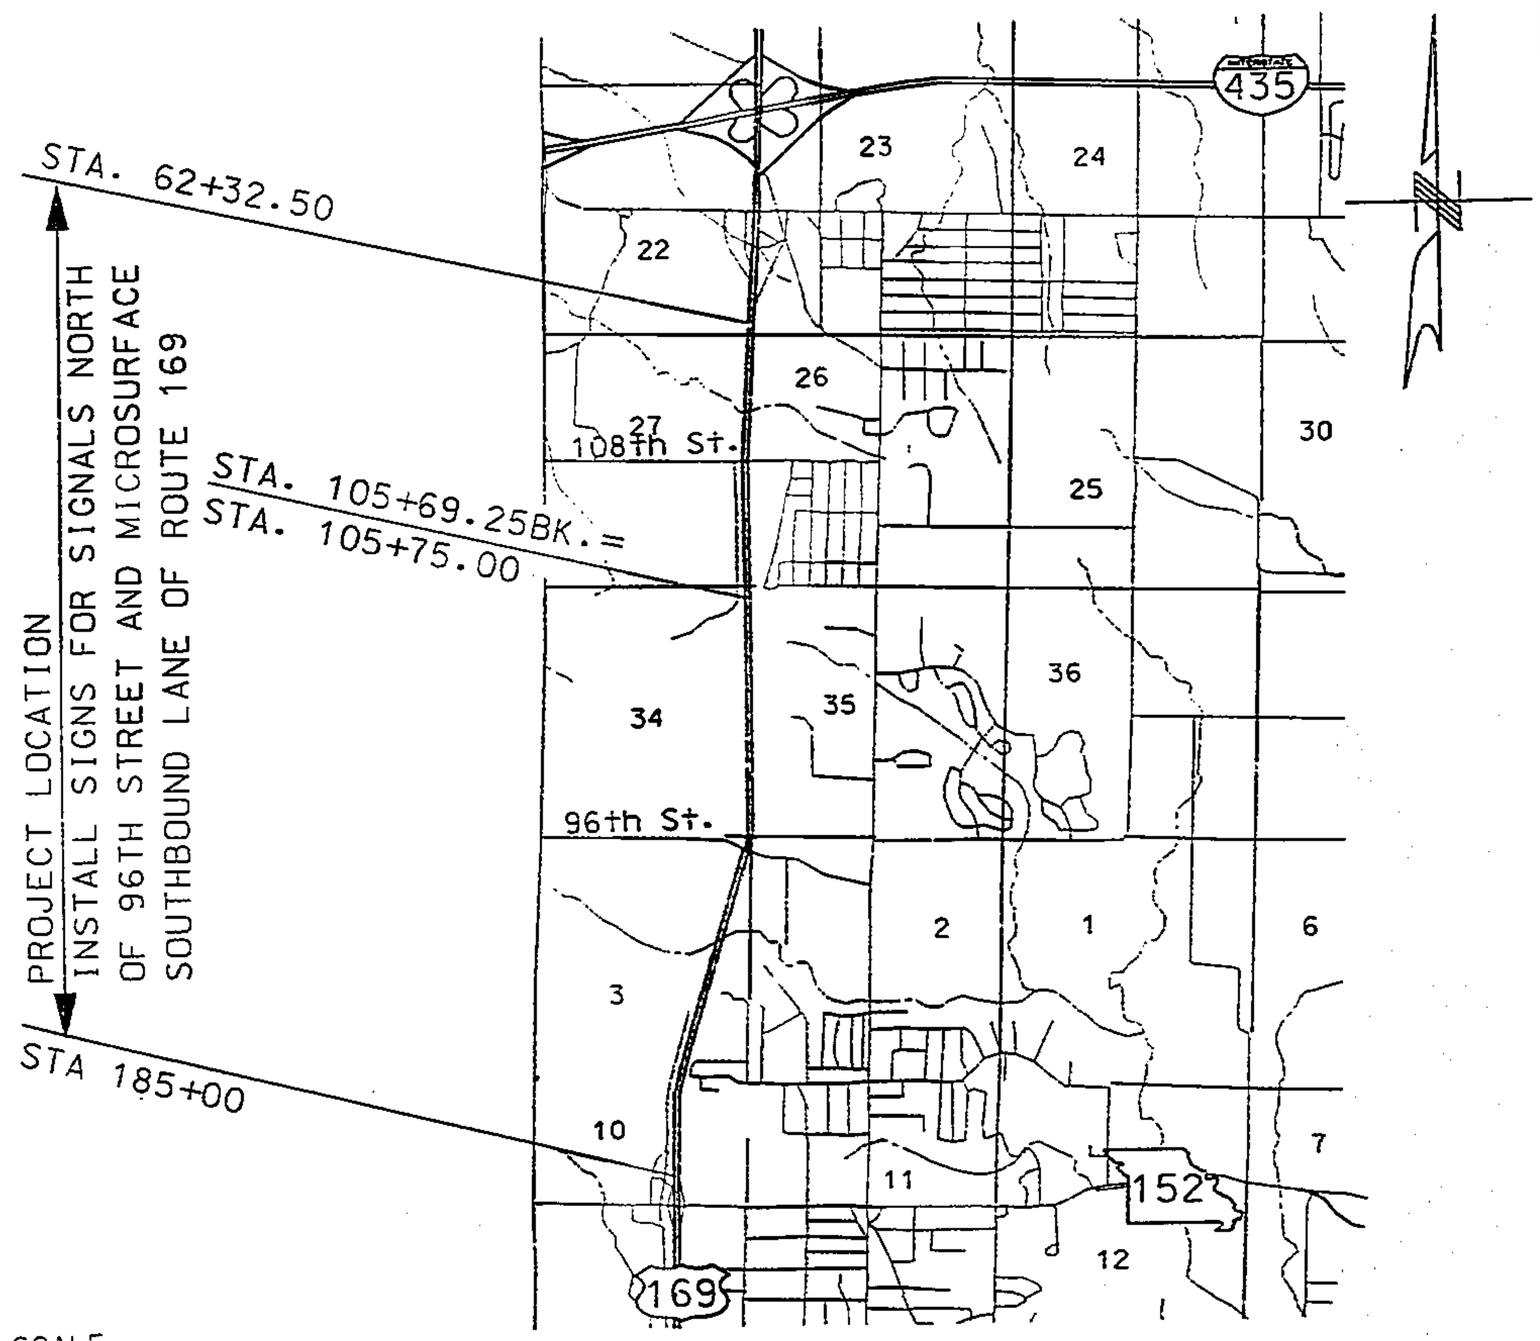

NO SCALE

INDEX OF SHEETS

DESCRIPTION	SHEET NUMBER
TITLE SHEET	1
TYPICAL SECTIONS (1 SHEETS)	2
SUMMARY (1 SHEET)	2-A
SUMMARY (2 SHEETS)	2-B
PLAN-PROFILE	3
REFERENCE POINTS	-
COORDINATE POINTS	-
SPECIAL SHEETS	4
TRAFFIC CONTROL SHEETS	5-6
EROSION CONTROL	-
LIGHTING	-
SIGNALS	7-9
SIGNING	-
CULVERT SECTIONS	-
BRIDGE DRAWINGS	-
STANDARD PLANS INDEX	10
CROSS SECTIONS	-
COMPUTER DATA	-

LENGTH OF PROJECT

END OF PROJECT	185+00
BEGINNING OF PROJECT	62+32.50
APPARENT LENGTH	12267.50
EQUATIONS AND EXCEPTIONS	
105+69.25BK.=105+75.00AHD	-5.75
TOTAL CORRECTIONS	-5.75
NET LENGTH OF PROJECT	12261.75
STATE LENGTH	2.322
FEDERAL LENGTH	2.322

730 Series
5/16/02 EM

1/3/02

DATE

Contract I.D. 020315-406

http://www.ClayCoGov.com