Clay County, Missouri
Land Survey Document

ROUTE	STATE	DISTRICT	SHEET NO.
92	MO	4	3

JOB NO. J4P1215

PROJECT NO.

COUNTY CLAY

DATE 02-04-02

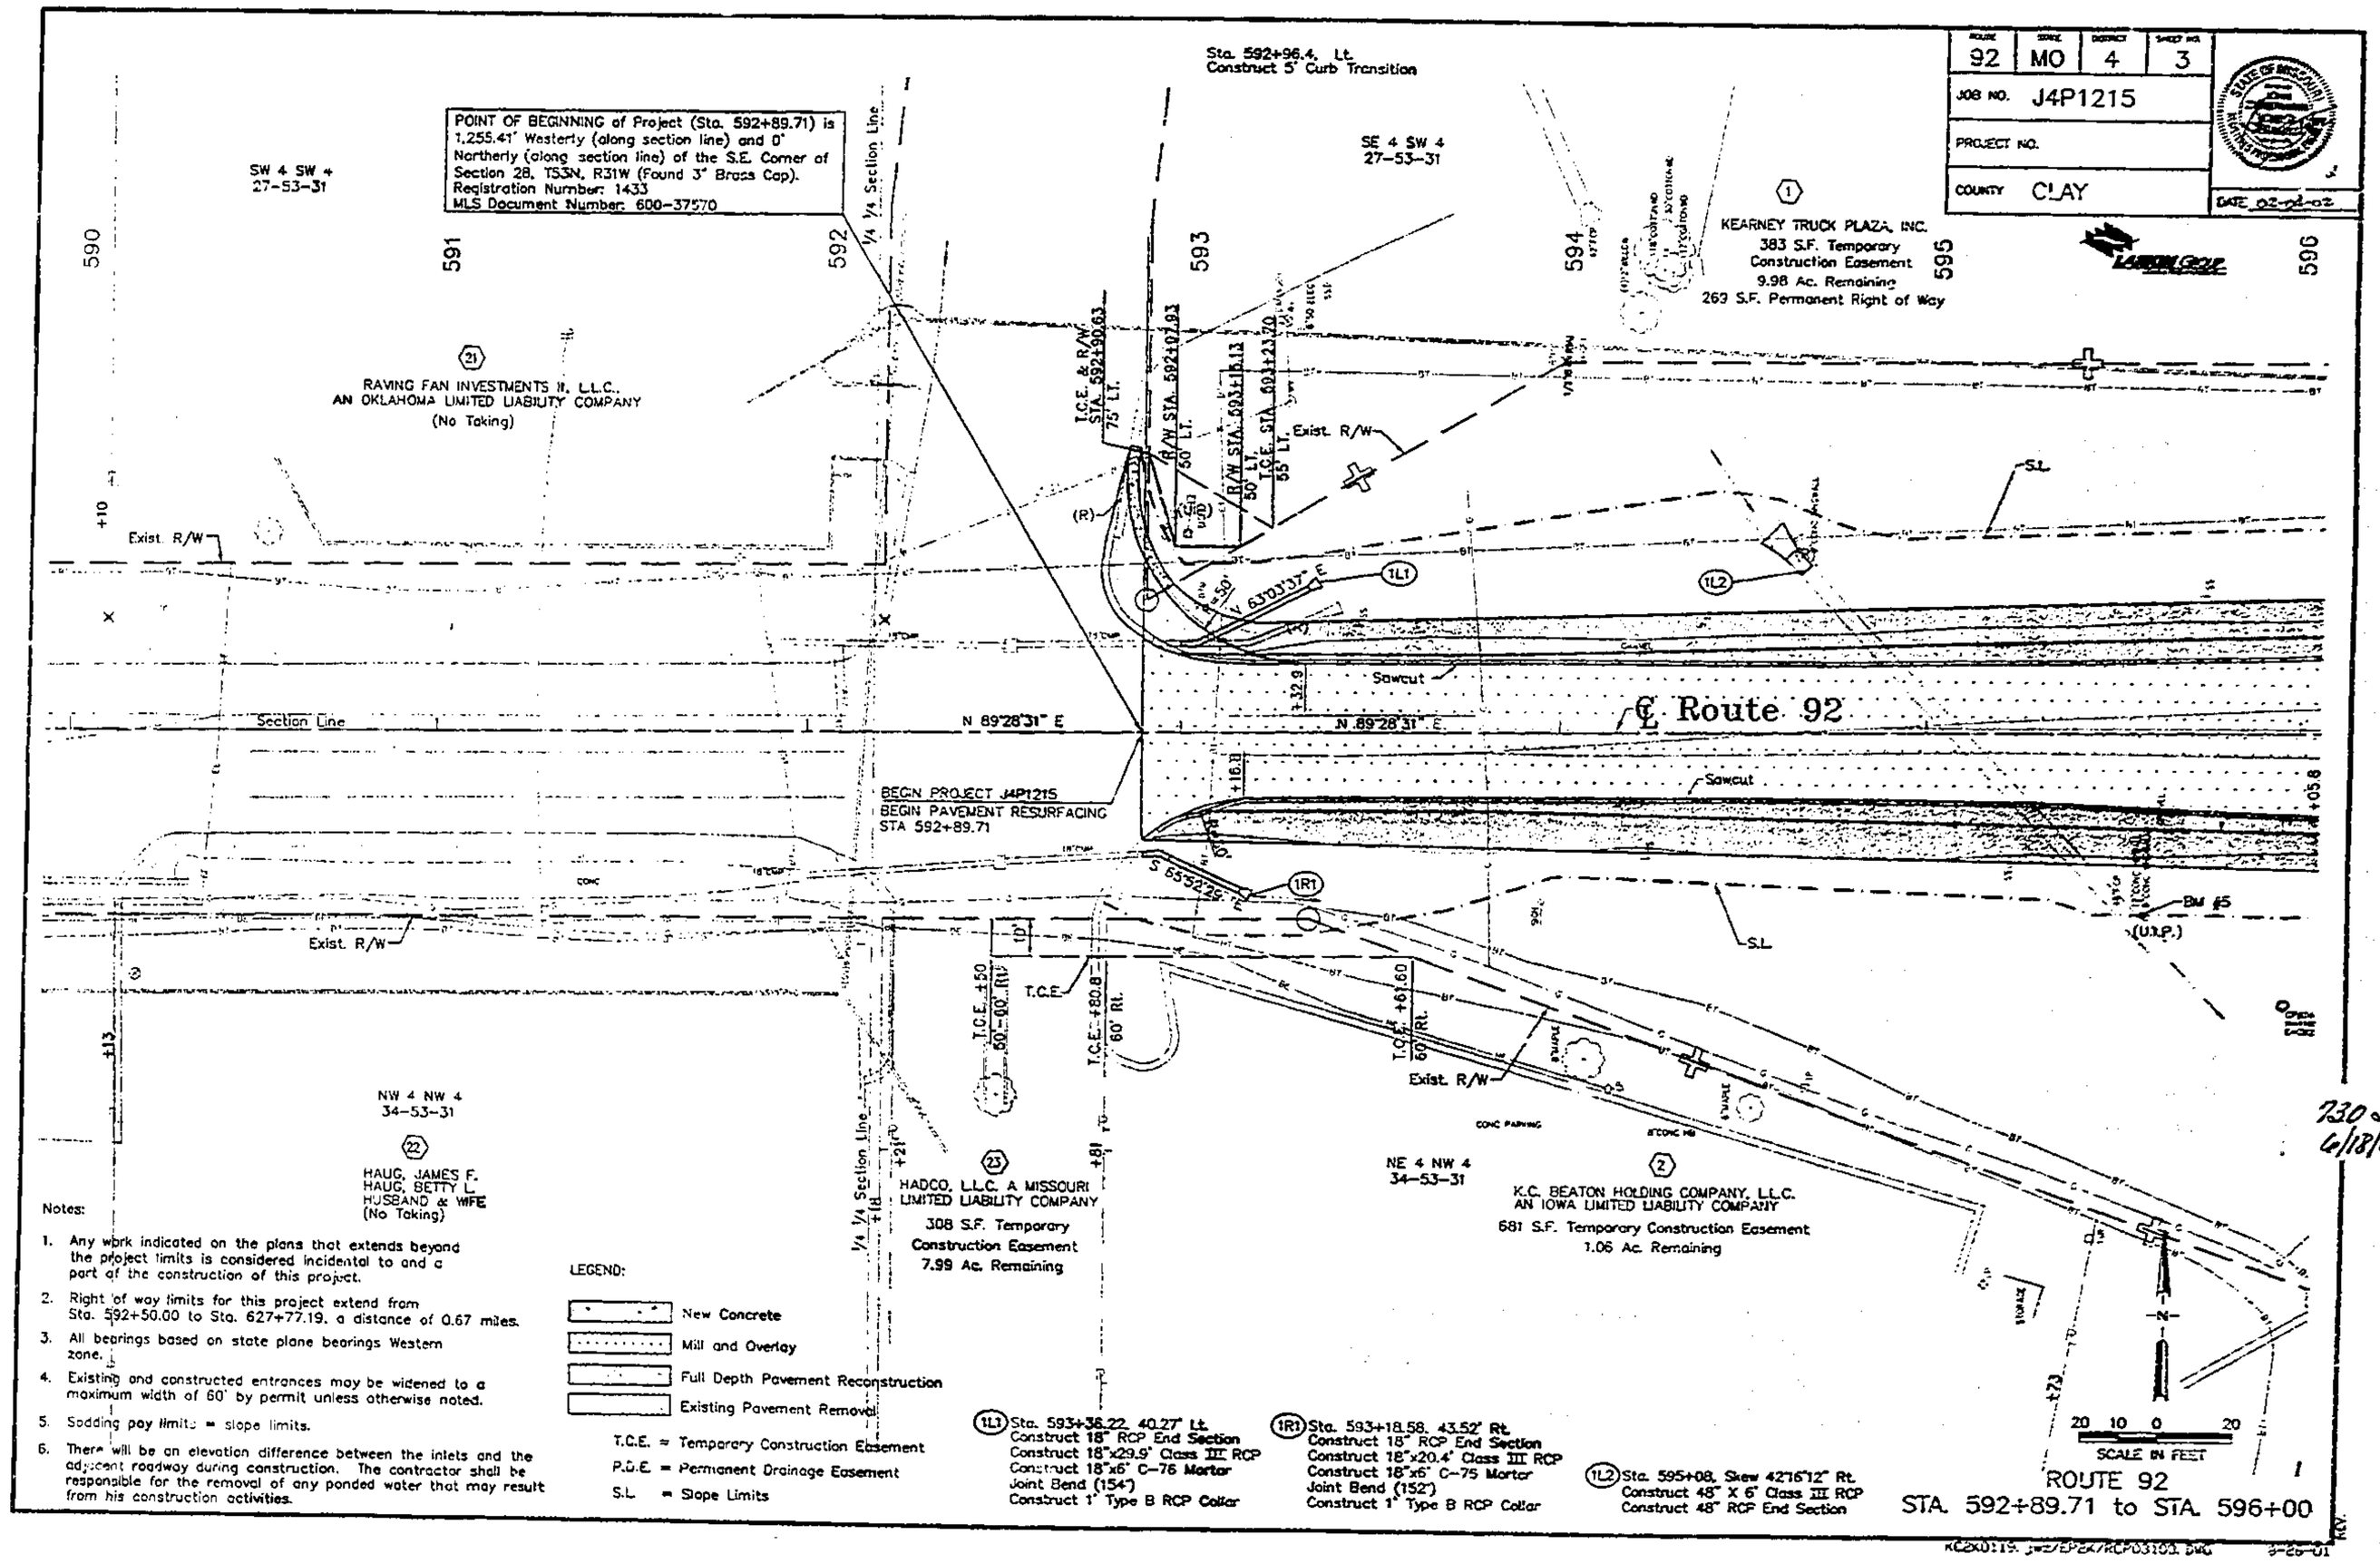

Notes:

1. Any work indicated on the plans that extends beyond the project limits is considered incidental to and a part of the construction of this project.
2. Right of way limits for this project extend from Sta. 592+50.00 to Sta. 627+77.19, a distance of 0.67 miles.
3. All bearings based on state plane bearings Western zone.
4. Existing and constructed entrances may be widened to a maximum width of 60' by permit unless otherwise noted.
5. Sodding pay limits = slope limits.
6. There will be an elevation difference between the inlets and the adjacent roadway during construction. The contractor shall be responsible for the removal of any ponded water that may result from his construction activities.

LEGEND:

- New Concrete
- Mill and Overlay
- Full Depth Pavement Reconstruction
- Existing Pavement Removal
- T.C.E. = Temporary Construction Easement
- P.D.E. = Permanent Drainage Easement
- S.L. = Slope Limits

(1L1) Sta. 593+36.22, 40.27' Lt.
Construct 18" RCP End Section
Construct 18"x29.9' Class III RCP
Construct 18"x6' C-76 Mortar
Joint Bend (154°)
Construct 1' Type B RCP Collar

(1R1) Sta. 593+18.58, 43.52' Rt.
Construct 18" RCP End Section
Construct 18"x20.4' Class III RCP
Construct 18"x6' C-75 Mortar
Joint Bend (152°)
Construct 1' Type B RCP Collar

(1L2) Sta. 595+08, Skew 42°16'12" Rt.
Construct 48" X 6' Class III RCP
Construct 48" RCP End Section

730 Series
6/18/02 DM

KC2K0119 jwz/EP2K/RCP03101.DWG 3-26-01

http://www.ClayCoGov.com