Clay County, Missouri
Land Survey Document

MISSOURI HIGHWAYS AND TRANSPORTATION COMMISSION
PLANS FOR PROPOSED
STATE HIGHWAY
CLAY COUNTY

ROUTE	STATE	DISTRICT
MM	MO	4

JOB NO J4S1107

PROJECT NO

COUNTY CLAY

DESIGN DESIGNATION

A.D.T. - 2002 = 500
A.D.T. - 2022 = 1050
D.H.V. = 10%
T = 8%
V = 55 M.P.H.
POSTED SPEED = 55 M.P.H.
RURAL MAJOR COLLECTOR

NORMAL RIGHT OF WAY IS ACQUIRED FOR THIS PROJECT

CONVENTIONAL SYMBOLS
(USED IN PLANS)

BUILDINGS AND STRUCTURES
GUARD RAIL
CONCRETE RIGHT-OF-WAY MARKER
STEEL RIGHT-OF-WAY MARKER
FENCE
CHAIN LINK
WOVEN WIRE
GATE
UTILITIES
TELEPHONE
POWER
GAS
WATER
EXIST. MANHOLE
EXIST. FIRE HYDRANT
EXIST. WATER VALVE
EXIST. WATER METER
EXIST. DROP INLET
DITCH BLOCK
EXIST. GROUND MOUNTED SIGN
EXIST. LIGHT POLE
EXIST. H-FRAME POWER POLE

NOTE: DASHED OR OPEN SYMBOLS INDICATE EXISTING FEATURES

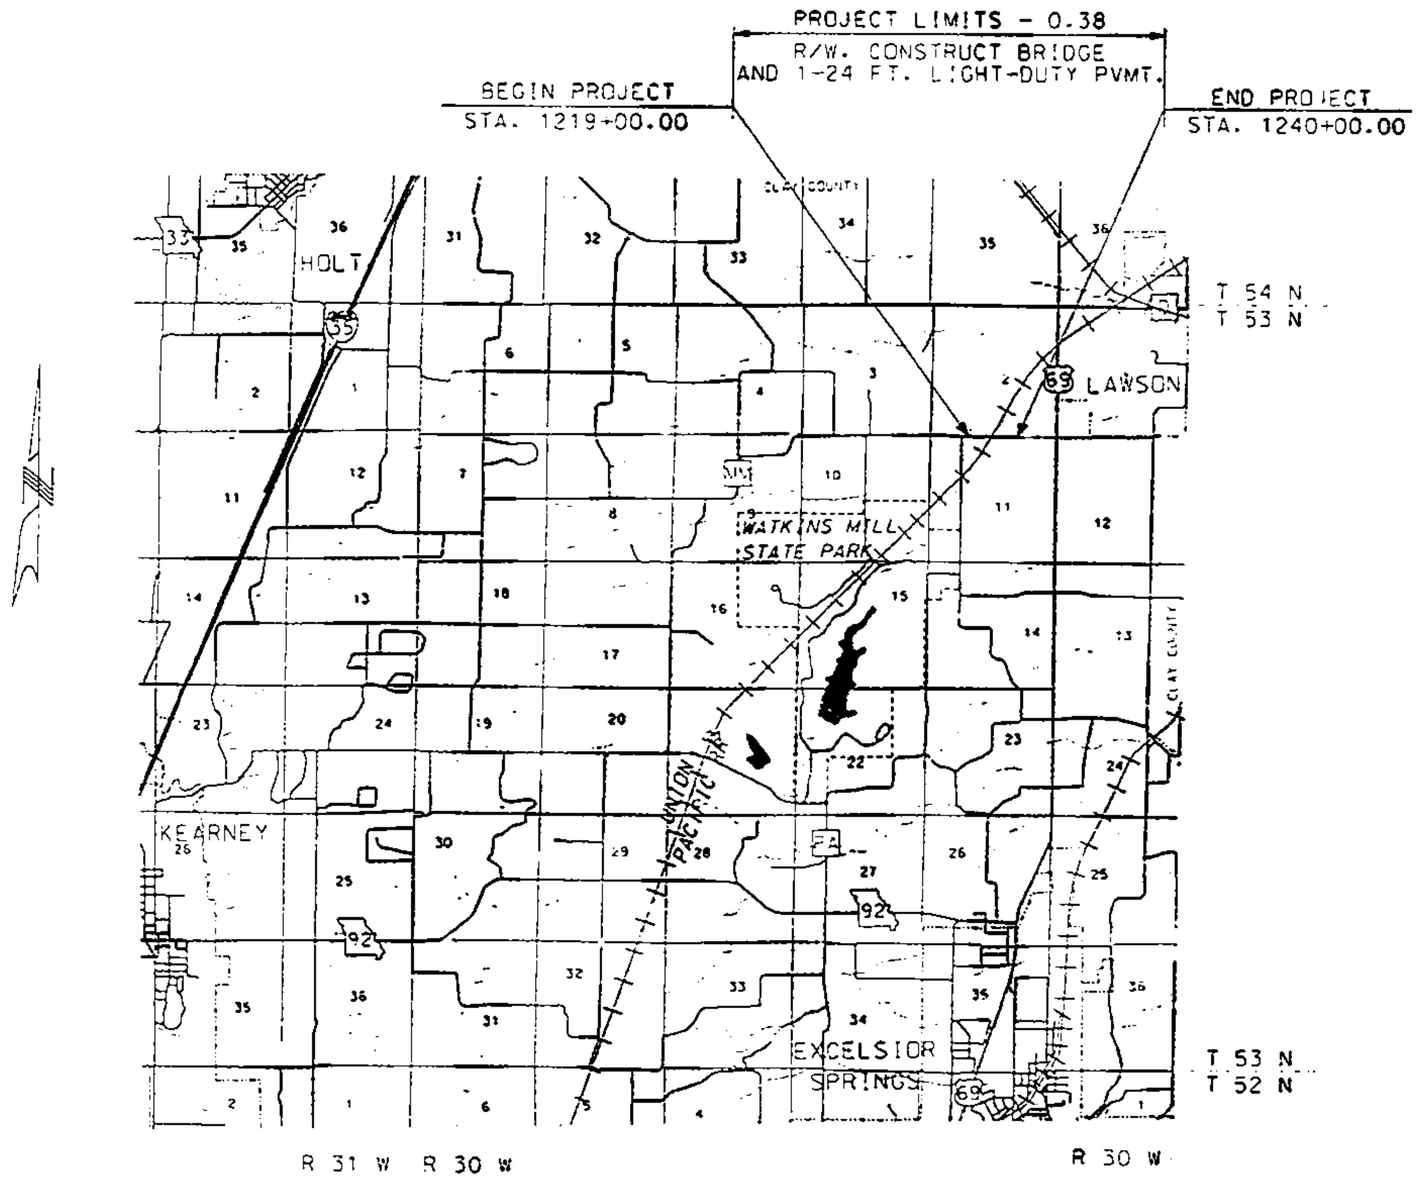

INDEX OF SHEETS

DESCRIPTION	SHEET NUMBER
TITLE SHEET	1
TYPICAL SECTIONS (1 SHEET)	2
SUMMARY (1 SHEET)	2-4
SUMMARY (3 SHEETS)	2-8
PLAN-PROFILE	3-6
REFERENCE POINTS	7
COORDINATE POINTS	-
SPECIAL SHEETS	8
TRAFFIC CONTROL SHEETS	9-11
EROSION CONTROL	12-13
ENTRANCES	14-15
SIGNALS	-
SIGNING	-
CULVERT SECTIONS	16-18
BRIDGE DRAWINGS	81-823
STANDARD PLANS INDEX	19
CROSS SECTIONS	1-11
COMPUTER DATA	-

LENGTH OF PROJECT

END OF PROJECT	STA. 1240 + 00.00
BEGINNING OF PROJECT	STA. 1219 + 00.00
APPARENT LENGTH	2100.00 FEET
EQUATIONS AND EXCEPTIONS	
TOTAL CORRECTIONS	0 FEET
NET LENGTH OF PROJECT	2100.00 FEET
STATE LENGTH	0.40 MILES
FEDERAL EXCEPTION	
FEDERAL LENGTH	0.40 MILES

STATE OF MISSOURI
GEOFFREY L. VOHS
NUMBER
E-2001S-4008

DATE 03/29/2002

Contract No. 020524-408

730 Series
7/10/02 DK

http://www.ClayCoGov.com