Clay County, Missouri
Land Survey Document

ROUTE	STATE	DISTRICT	SHEET NO.
33	MO	4	3

JOB NO. J4S1579
CONTRACT ID
PROJECT NO.
COUNTY CLAY
DATE MAR 11 2004

Affinis

LEGEND
- Concrete
- Gravel
- Brick Pavers
- Decorative Lightpole (Installed by others)

Notes:
1. All Driveway radii are 10' to the back of curb unless otherwise noted.
2. See Right of Way plan sheets for Right of Way Information.

SCALE
0 20 40 60

Sta. 350+03 to Sta. 350+50. 23' Lt. Build 4" Sidewalk

BEGINNING PROJECT LIMITS: Centerline station 350+50.00 is a point that is North 11° 58' 40" West a distance of 2,112.93 feet from the Northeast Corner of Section 34, Township 53 North, Range 31 West. (Found 2½" Brass Cap, witnessed by L.S. 1433, MO DNR Document Number 600-42340). Bearings are based upon the Missouri Coordinate System, 1983, West Zone.

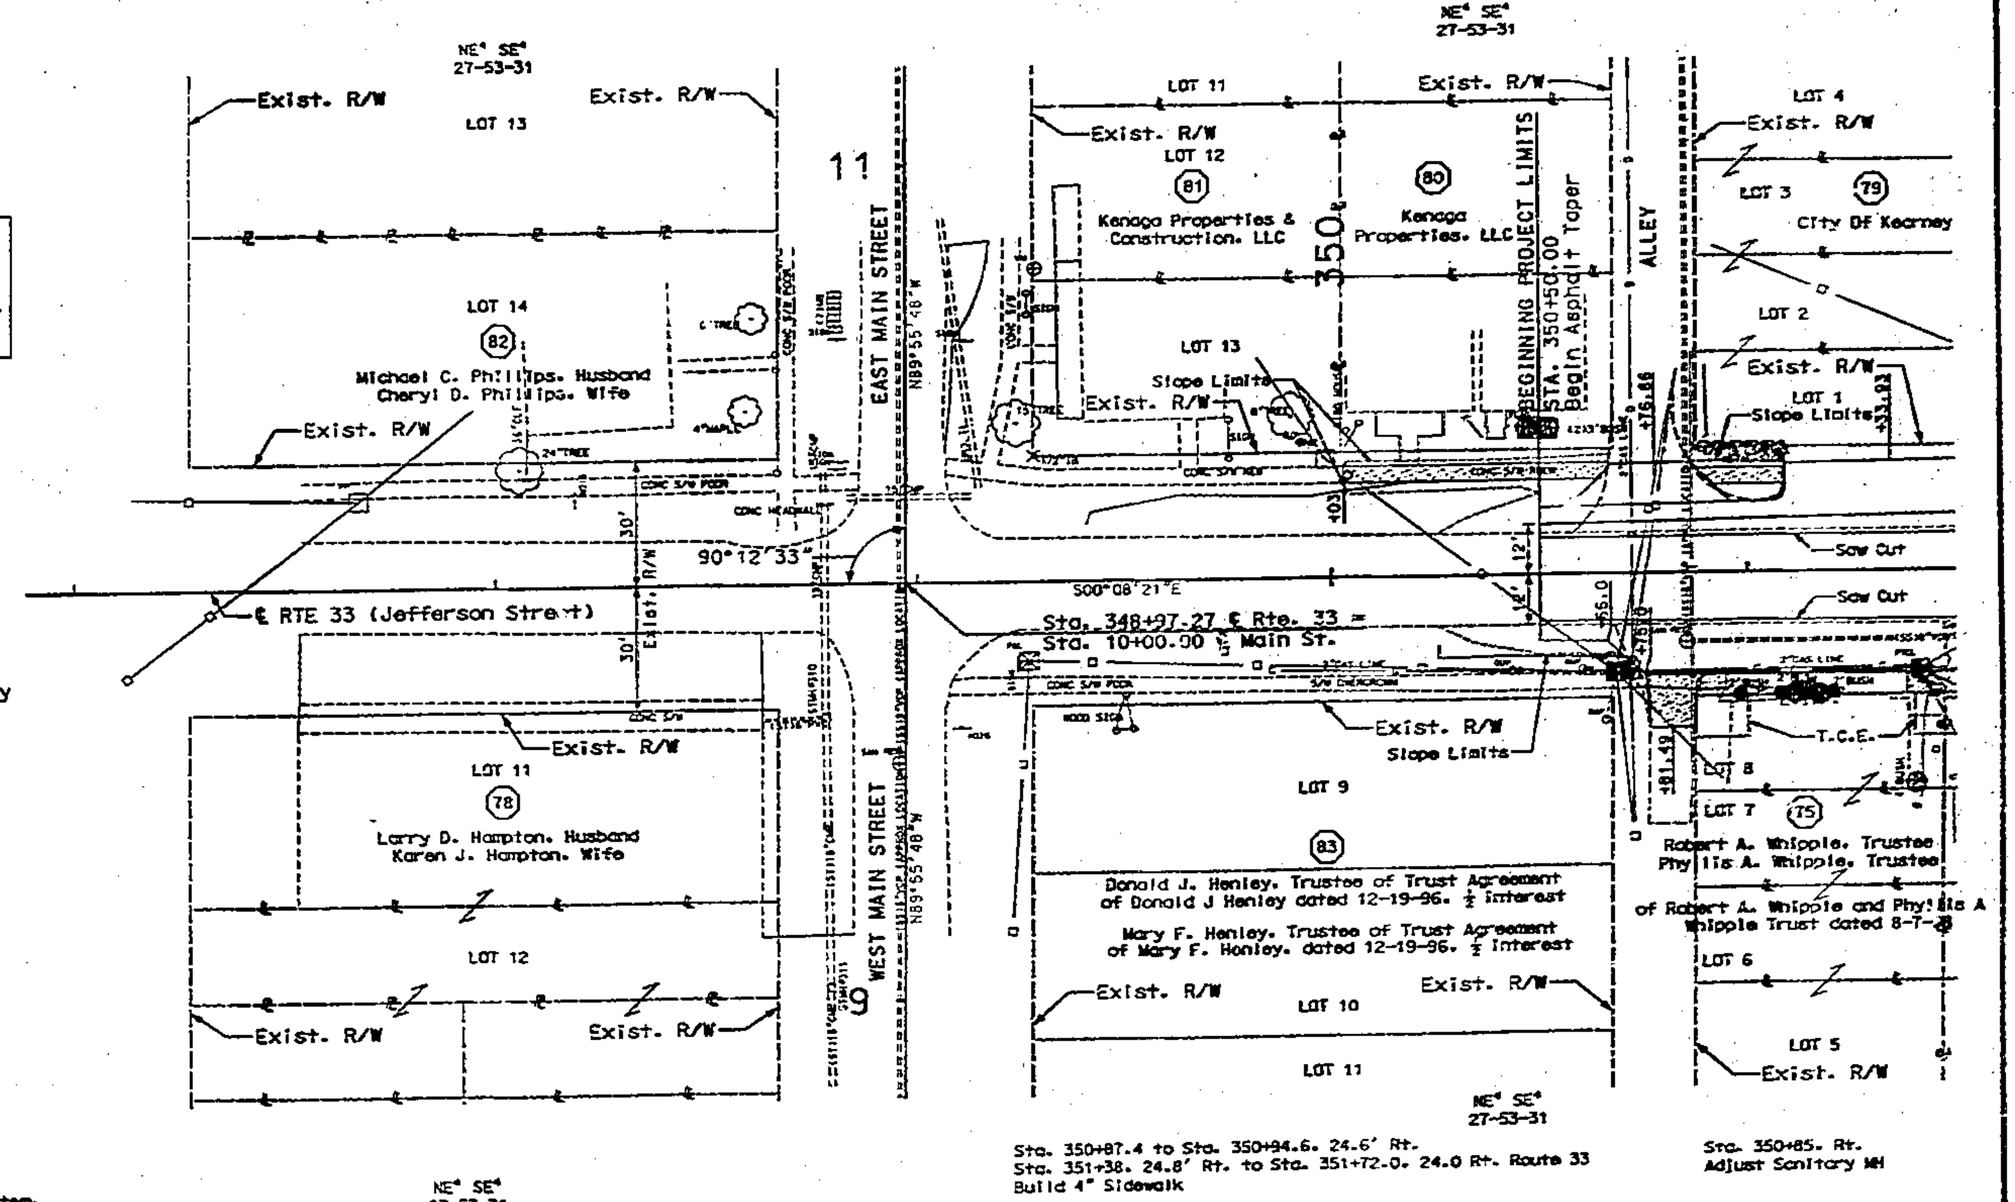

Utilities:

Telephone – Southwestern Bell Telephone Company
– Unite

Fiber Optic – Sprint/United Telephone Company

Gas – Missouri Gas Energy

Water – City of Kearney Water Department

Electric – Union Electric Company
Platte-Clay Electric
AmerenUE

Cable – Time Warner Cable

Sewer – City of Kearney Sewer Department

General Notes:
1. Any work indicated on the plans that extends beyond the project limits is considered incidental to and a part of the construction of this project.
2. All bearings are based on Missouri coordinate system, 1983 west zone.
3. Right of Way limits for this project extend from Sta. 350+87.13 to Sta. 482+34.61. A distance of 1.399 miles.
4. See Special Sheets for details on Sidewalk/Power Poles.

ENTRANCE TABLE

Station	Location	Width(Feet)	Grade (%)	Material	Linear Grading
350+81.49	Rt., Rte. 33	12	+1.79	.E., Asphalt	0.3 Sta.
350+76.86	Lt., Rte. 33	22	+4.08	P.E., Asphalt	0.3 Sta.
351+33.93	Lt., Rte. 33	51	+8.12	C.E., Asphalt	0.3 Sta.

C.E. = Commercial Entrance, P.E. = Private Entrance

ROUTE 33 PLANS
STA. 350+50 TO STA. 351+50
SHEET 1 OF 14

G:\LCO\2024\Dgn\Plan-Profile\PLN01_J20_J4S1579.dgn 11:25:15 AM 03/11/2004

730 Series
8/19/04 DM

http://www.ClayCoGov.com