Clay County Missouri
Land Survey Document
http://www.ClayCoGov.com

DESIGN DESIGNATION

A.D.T. 10,800 (2005)
A.D.T. 15,600 (2025)
D.H.V. = 9%
T = 8%
V = 60 MPH
FUNCTIONAL CLASS – PRINCIPAL ARTERIAL

NO R/W REQUIRED

MISSOURI HIGHWAYS AND TRANSPORTATION COMMISSION
PLANS FOR PROPOSED
STATE HIGHWAY
CLAY COUNTY

ROUTE	STATE	DISTRICT	SHEET NO.
69	MO	4	1

JOB NO. J4P1099
CONTRACT ID
PROJECT NO.
COUNTY CLAY
DATE 8/9/06

GBA

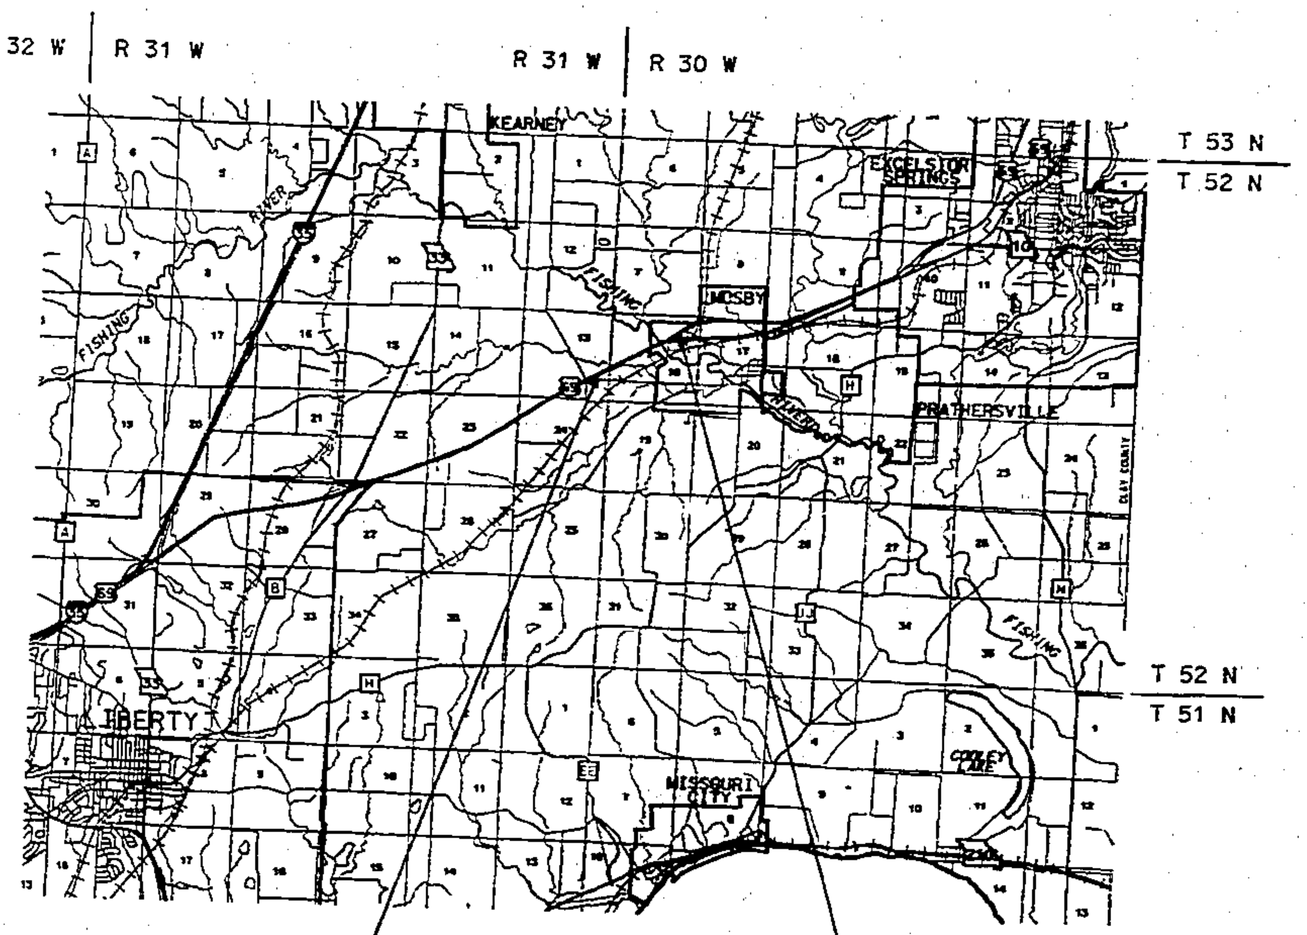

EXCEPTION:
183+75.00 TO 205+00.00

BEGIN PROJECT
STA. 171+75.00
LOG MILE 98.590

END PROJECT
STA. 218+00.00
LOG MILE 97.714

PROJECT LENGTH = 0.473 MILES

GRADING, DRAINAGE, RESURFACING,
AND BRIDGE WIDENING AND REHABILITATION
(SOUTHBOUND ONLY)

2 DISCONNECTED SECTIONS

SCALE 1"=50'
5000 0 5000

INDEX OF SHEETS

DESCRIPTION	SHEET NUMBER
TITLE SHEET	1
TYPICAL SECTIONS	2
SUMMARY (2 SHEET)	2-A
SUMMARY (3 SHEETS)	2-B
PLAN-PROFILE	3-4
REFERENCE POINTS	5
COORDINATE POINTS	5
SPECIAL SHEETS	6-9
TRAFFIC CONTROL SHEETS	10-18
TEMPORARY EROSION CONTROL	19-20
LIGHTING	
SIGNALS	
SIGNING	
PAVEMENT MARKING	
CULVERT SECTIONS	
BRIDGE DRAWINGS	B1-B88
CROSS SECTIONS	1-17
COMPUTER DATA	

LENGTH OF PROJECT

END OF PROJECT	STA.	218+00.00
BEGINNING OF PROJECT	STA.	171+75.00
APPARENT LENGTH		4,625.00'
EXCEPTIONS: (183+75.00 TO 205+00.00)		-2125.00'
TOTAL CORRECTIONS		-2125.00'
NET LENGTH OF PROJECT		2500.00'
STATE LENGTH		0.473 mi

DATE

CONVENTIONAL SYMBOLS
(USED IN PLANS)

	EXISTING	NEW
BUILDINGS AND STRUCTURES		
GUARD RAIL		
CONCRETE RIGHT-OF-WAY MARKER		
STEEL RIGHT-OF-WAY MARKER		
UTILITIES		
FIBER OPTICS	FO	FO
OVER HEAD TELEPHONE	T	T
UNDER GROUND TELEPHONE	T	T
OVER HEAD POWER	P	P
UNDER GROUND POWER	P	P
GAS	G	G
WATER	W	W
MANHOLE	SAN	
FIRE HYDRANT	FH	
WATER VALVE	W	
WATER METER	W	
DROP INLET		
DITCH BLOCK		
GROUND MOUNTED SIGN	SIGN	
LIGHT POLE		
H-FRAME POWER POLE		
TELEPHONE PEDESTAL	P	
FENCE		
CHAIN LINK		
WOVEN WIRE	V	
GATE POST	X	
GRS MONUMENT		
BENCHMARK	B	

NOTE: DASHED OR OPEN SYMBOLS INDICATE EXISTING FEATURES

Contract I.D. 061027-401

Hwy. Dept.
4/18/07 DM