Clay County, Missouri
Land Survey Document

STA. 171+75.00 TO
STA. 176+43.78
LEFT SHOULDER
CONSTRUCT FULL DEPTH
SHOULDER REPLACEMENT

STA. 176+38.78 TO
STA. 176+43.78
MAINLINE AND RIGHT SHOULDER
CONSTRUCT FULL DEPTH PAVEMENT
REPAIR WITH 3 3/4" OVERLAY

BRIDGE NO. L05082
STA. 177+47.90
CONSTRUCT (48'-49'-48')
WIDE FLANGE BEAM SPANS
D.A. = 8.0 mi²
$Q_{50}$ = 4190 cfs
100-YR DHW = 772.56

WIDEN AND REHABILITATE EXISTING
BRIDGE NO. L-508
STA. 177+47.90
41'-49'-41' CONTINUOUS
I-BEAM SPANS
INT. BENTS WILL BE
USED IN PLACE

STA. 178+59.44 TO
STA. 180+91.57 LEFT
CONSTRUCT GUARDRAIL SECTION
1-BRIDGE ANCHOR SECTION
1-TRANSITION SECTION
162.5'-TYPE A GUARDRAIL
1-TYPE A CRASHWORTHY END TERMINAL (NON-FLARED)

STA. 179+00.94 TO
STA. 183+75.00
LEFT SHOULDER
CONSTRUCT FULL DEPTH
SHOULDER REPLACEMENT

STA. 179+00.94 TO
STA. 179+05.94
MAINLINE AND RIGHT SHOULDER
CONSTRUCT FULL DEPTH PAVEMENT
REPAIR WITH 3 3/4" OVERLAY

| ROUTE | STATE | DISTRICT | SHEET NO. |
|---|---|---|---|
| 69 | MO | 4 | 3 |

JOB NO. J4P1099
CONTRACT ID
PROJECT NO.
COUNTY CLAY
DATE 4/9/06

GBA

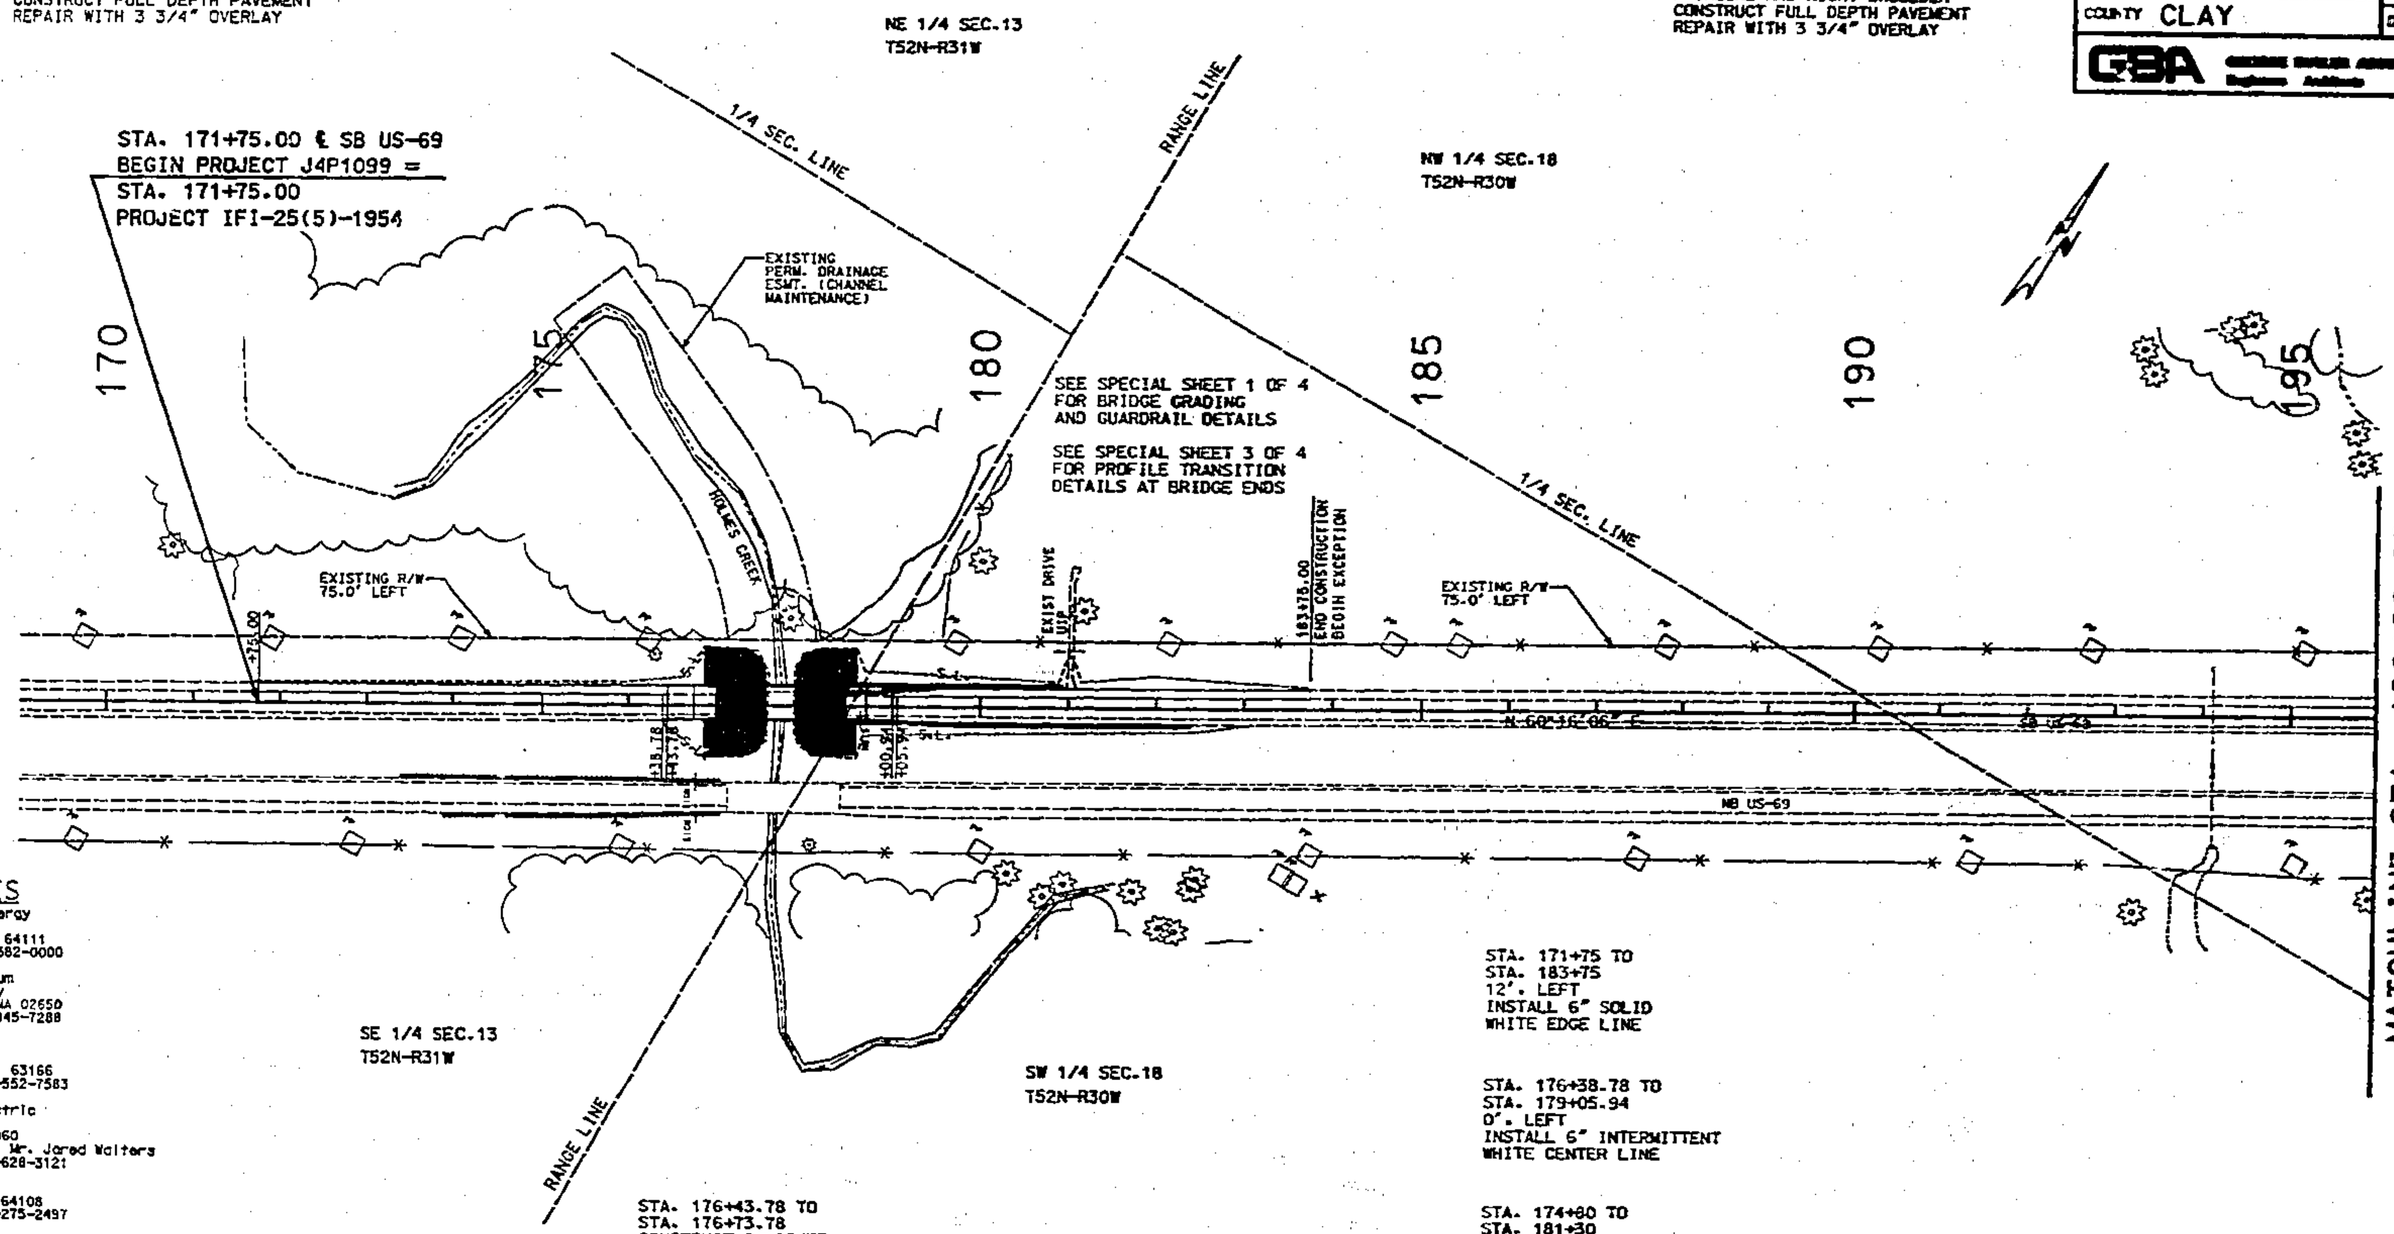


STA. 171+75 TO
STA. 183+75
12'. LEFT
INSTALL 6" SOLID
WHITE EDGE LINE

STA. 176+38.78 TO
STA. 179+05.94
0'. LEFT
INSTALL 6" INTERMITTENT
WHITE CENTER LINE

STA. 174+80 TO
STA. 181+30
12'. RIGHT
INSTALL 6" SOLID
YELLOW EDGE LINE

STA. 176+43.78 TO
STA. 176+73.78
CONSTRUCT CONCRETE
APPROACH PAVEMENT

STA. 178+70.94 TO
STA. 179+00.94
CONSTRUCT CONCRETE
APPROACH PAVEMENT

STA. 178+59.44 TO
STA. 182+41.54 RIGHT
CONSTRUCT GUARDRAIL SECTION
1-BRIDGE ANCHOR SECTION
1-TRANSITION SECTION
312.5'-TYPE A GUARDRAIL
1-TYPE A CRASHWORTHY END TERMINAL (NON-FLARED)

SCALE IN FEET
0 100 200 300 400 500

## UTILITIES

Missouri Gas Energy
3420 Broadway
Kansas City, MO 64111
Phone No. 800-582-0000

British Petroleum
271 Woodland Way
North Chatham, MA 02650
Phone No. 508-945-7288

AmerenUE
PO Box 2[illegible]29
Saint Louis, MO 63166
Phone No.: 800-552-7583

Platte-Clay Electric
PO Box 100
Cameron, MO 64060
Contact Person: Mr. Jared Walters
Phone No.: 816-628-3121

SWBT
Kansas City, MO 64108
Phone No.: 816-275-2497

Sprint
Phone No.: 800-877-7746

Any work indicated on the plans that extends beyond the project limits is considered incidental to and a part of the construction of this project.

All bearings based on Missouri State Plane Bearings, Western Zone.

All existing utilities indicated on the plans are according to the best information available to the Engineer; however all utilities actually existing may not be shown. Utilities damaged through the negligence of the contractor to obtain the exact location of the same shall be repaired or replaced by the contractor at his expense.

ELEVATION DATUM: MODOT PLANS
PROJECT #IFI-25(5) A & B 10-12-1954

BENCHMARK: CHISELED "L" TOP SE COR ABUTMENT WINGWALL AT SW COR OF SOUTHBOUND 69 HIGHWAY BRIDGE SPANNING HOLMES CREEK ELEV. 771.76

SB US-69
STA 171+75 TO STA 196+00
(HOLMES CREEK BRIDGE)

Hwy. Dept.
4/18/07 DM

http://www.ClayCoGov.com