ROUTE	STATE	DISTRICT	SHEET NO.
169	MO	4	4

JOB NO. J4U1314C

CONTRACT ID.

PROJECT NO.

COUNTY CLAY

DATE 8-30-07

HDR
HDR Engineering, Inc.

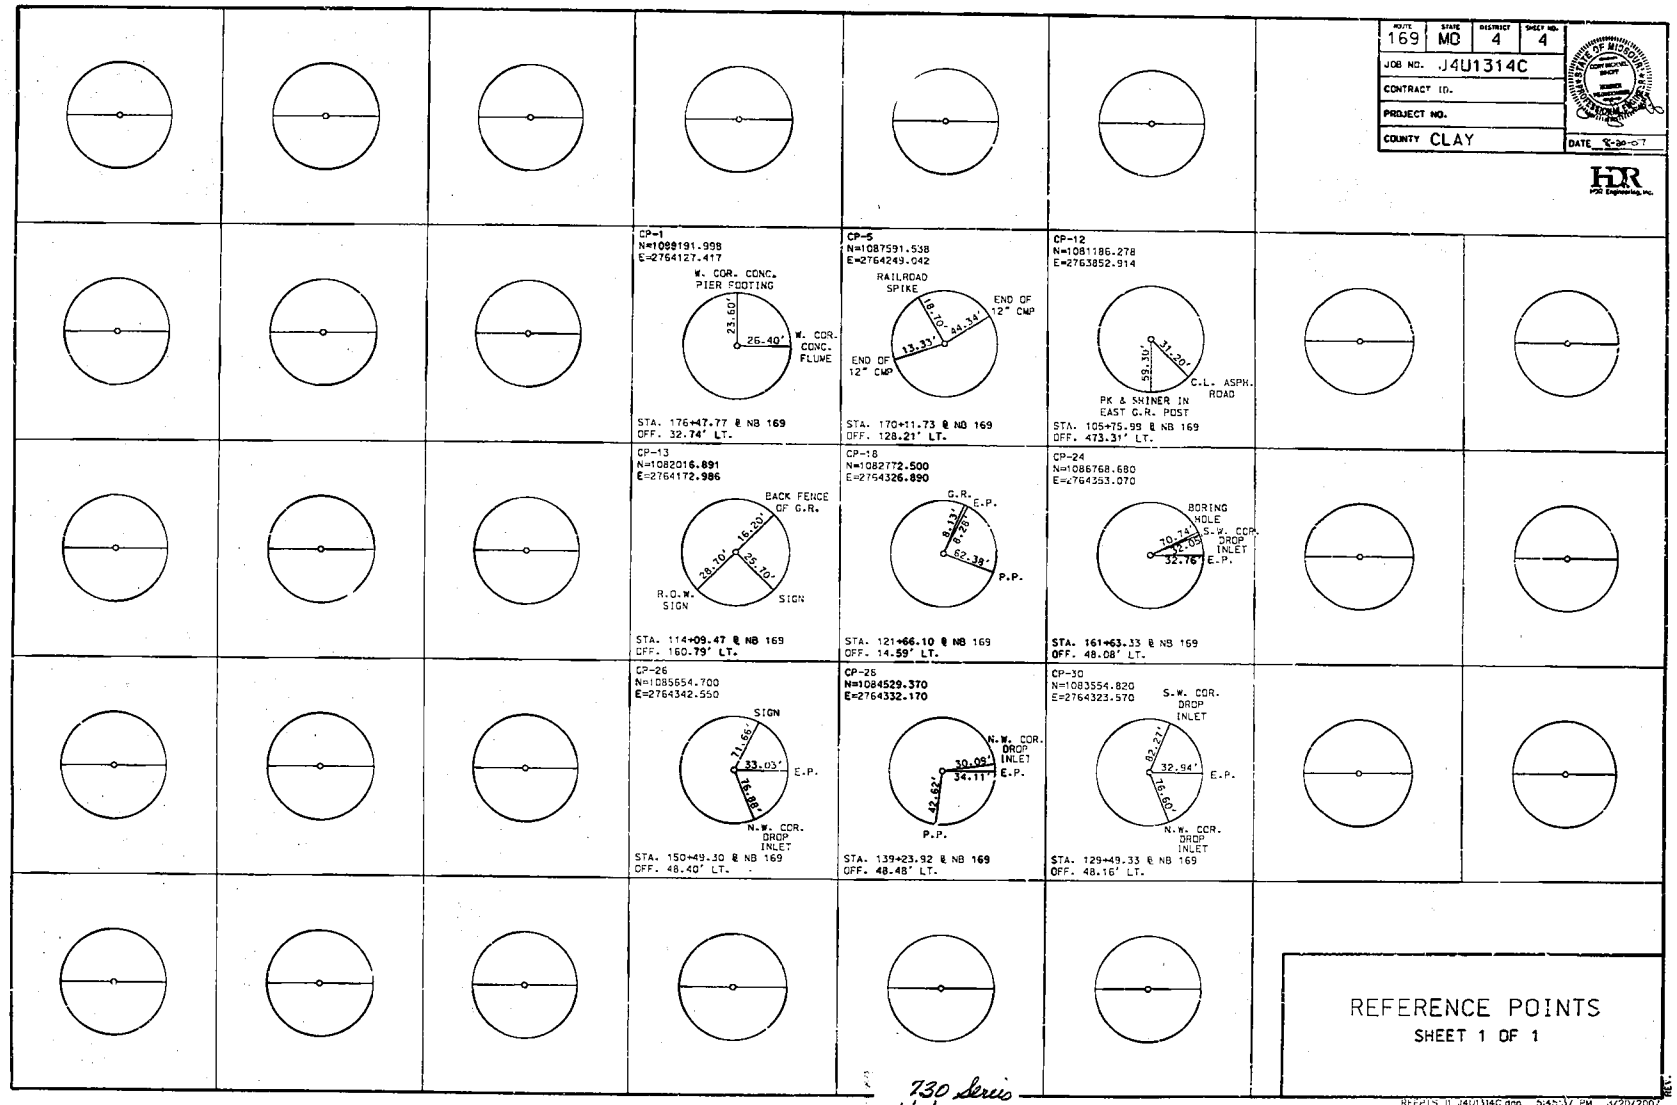

REFERENCE POINTS

SHEET 1 OF 1

730 Series
6/2/08 DM

REFPTS_01_J4U1314C.dgn 5:45:37 PM 3/20/2007