Clay County, Missouri
Land Survey Document

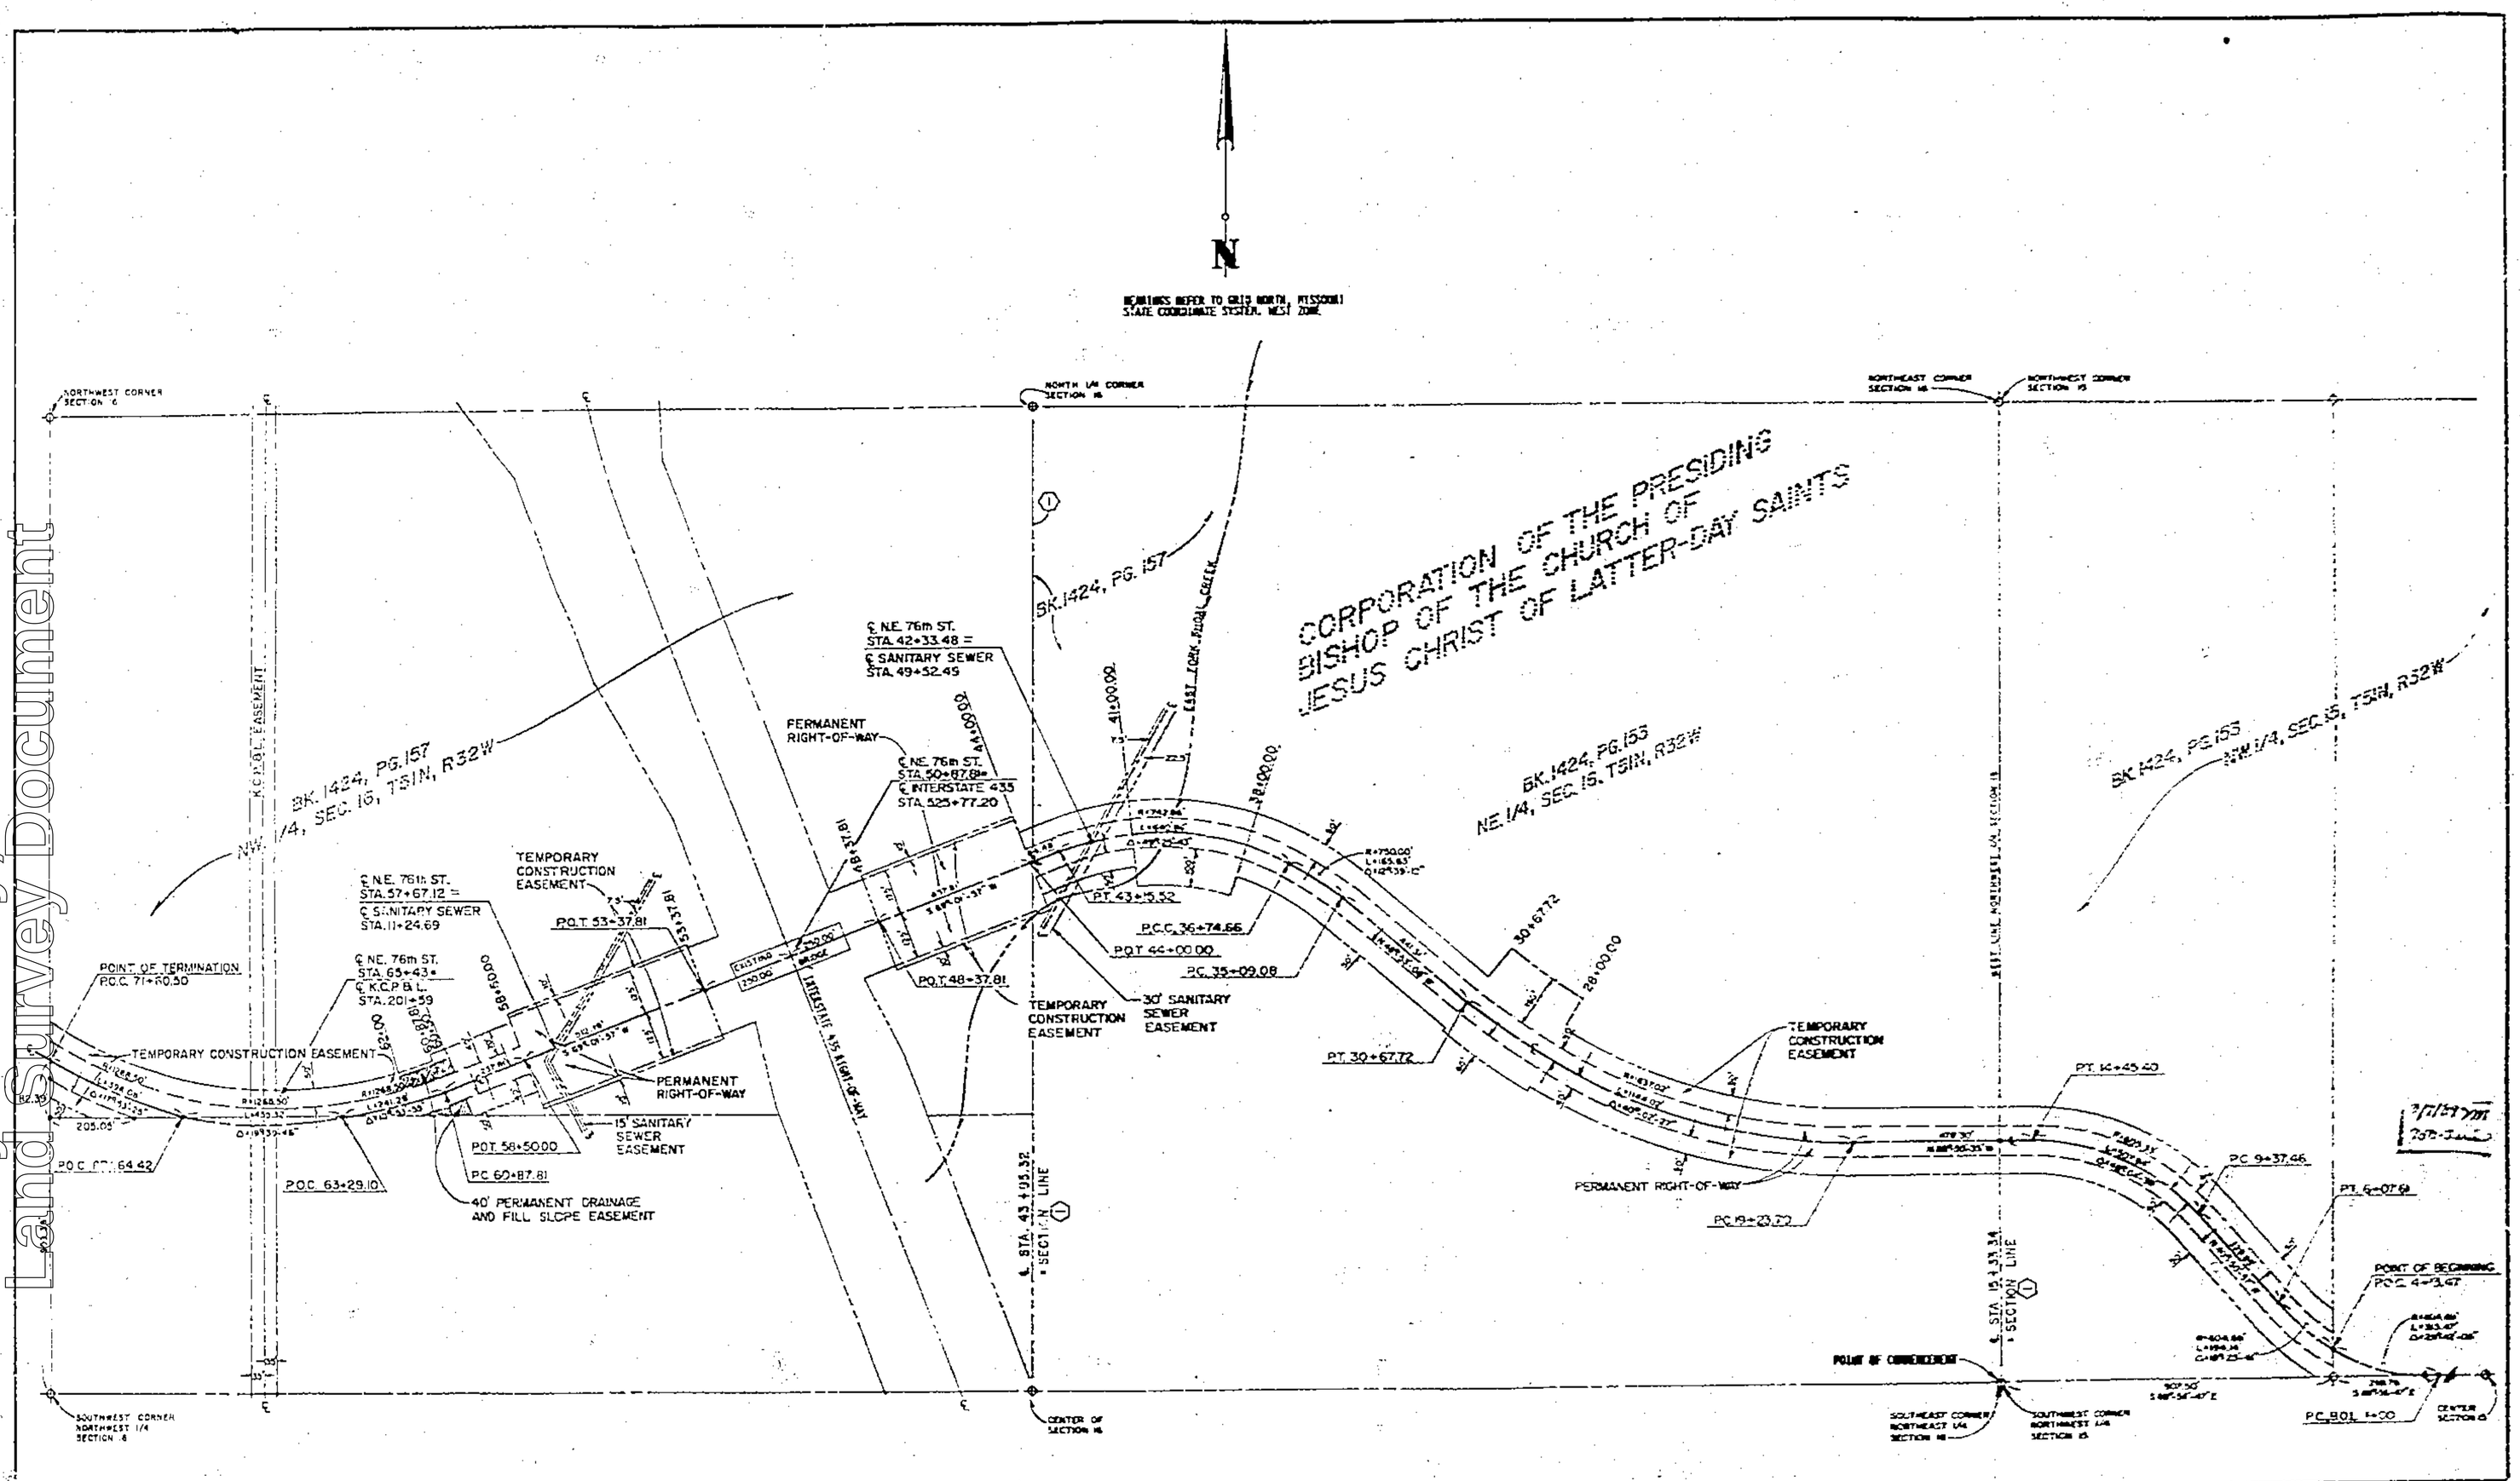

No.	Revisions	By	Date
1	MOVED CENTER SECTION LINE OF SEC. 16 & ADDED ℄ STATIONS	JMT	8-31-87

Designed By JMT
Drawn By JMT, SWF
Checked By BSB
Scale 1"=200'
Job No. 8602
Contract No.
Approved By

KANSAS CITY MO. PUBLIC WORKS DEPT.

N.E. 76th STREET IMPROVEMENTS

A C KIRKWOOD & ASSOCIATES
ENGINEERS CONSULTANTS
KANSAS CITY, MISSOURI

RIGHT-OF-WAY MAP
EXHIBIT A

SHEET NO. 1 OF 15

http://www.ClayCoGov.com