DR. GEORGE HILBERT SUBDIVISION

E 71933 JAN 17 1984

55795

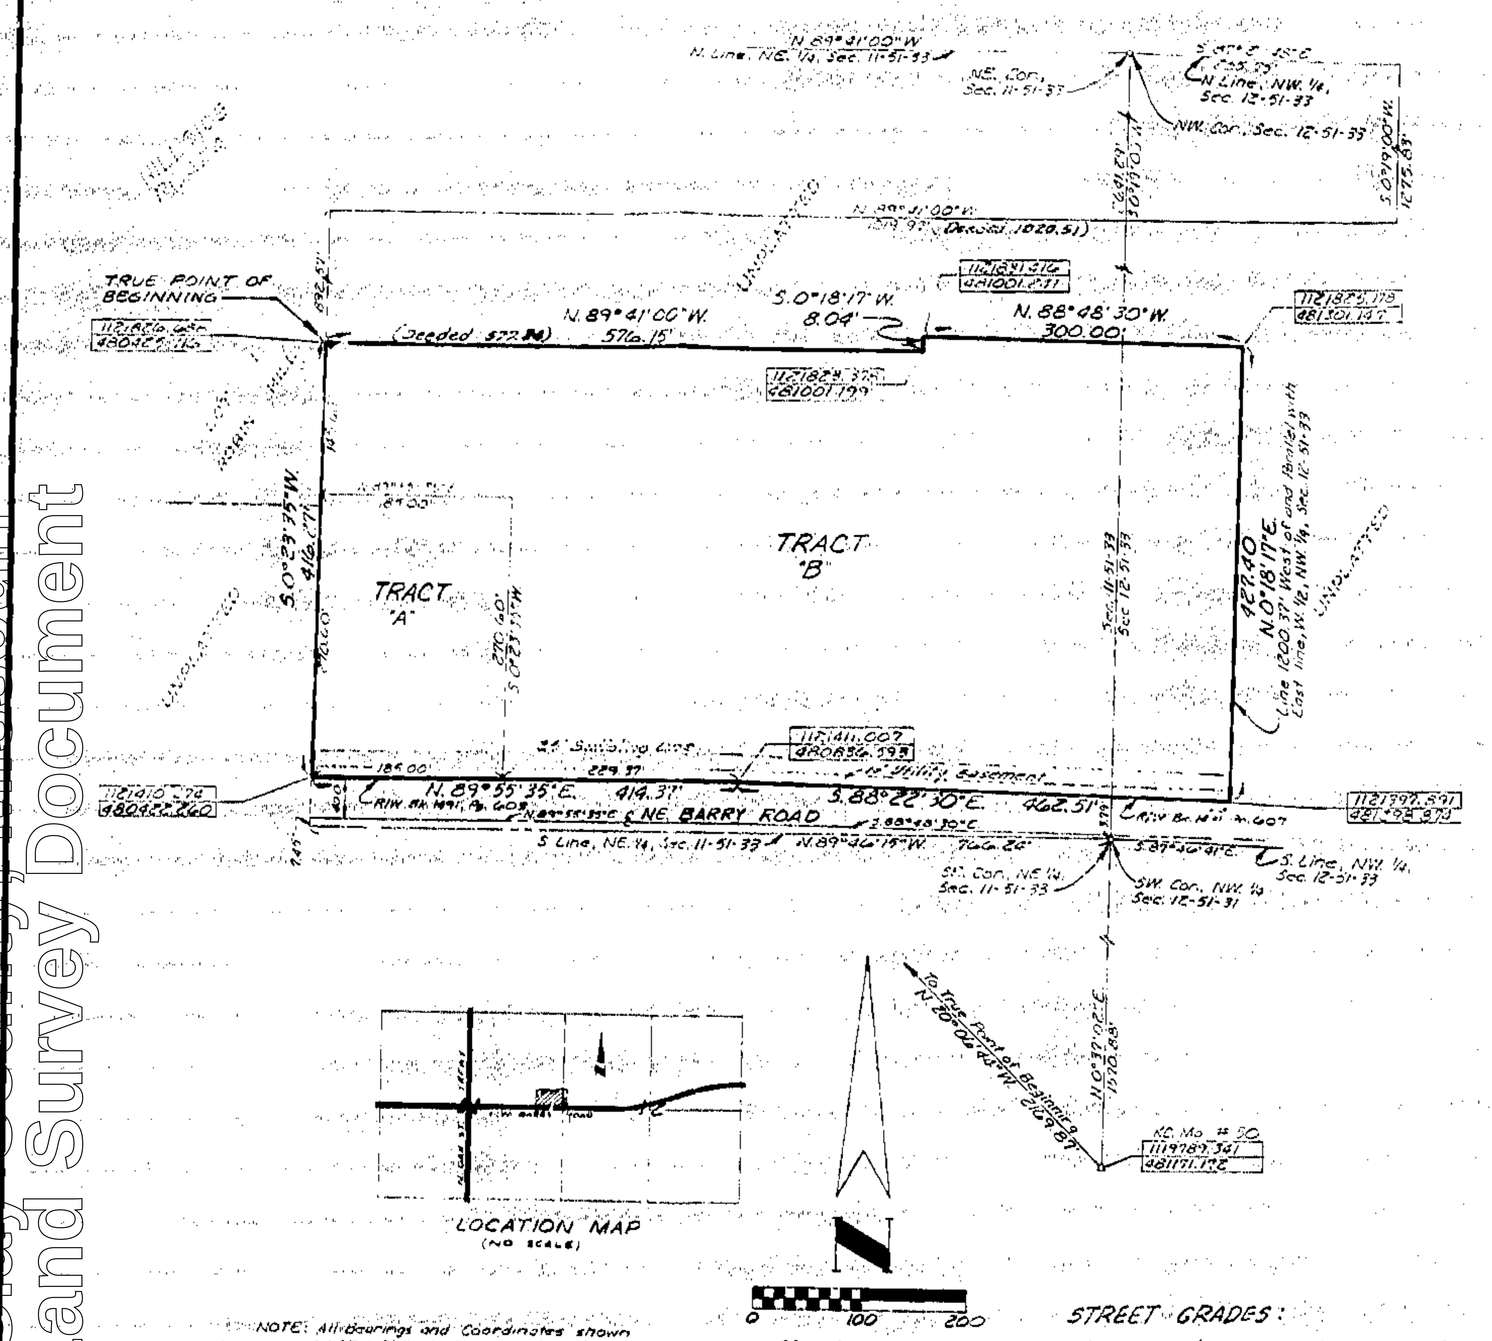

LOCATION MAP
(NO SCALE)

NOTE: All bearings and Coordinates shown on this plat are based on the Kansas City, Missouri, Grid System using a combined Grid Factor of 0.999999147

SCALE: 1" = 100'

0 100 200

STREET GRADES:

Street Grades on NE. Barry Road have been previously established by Ordinance Number 54669 as passed January 14th 1953.

PREPARED BY:
AYLETT, RUTHERFORD & EUTSLER SURVEYING, INC.
7100-A NORTH OAK STREET TRAFFICWAY
GLADSTONE, MISSOURI 64118 PH. 436-0037

Dated this 2nd day of November

[illegible]

[illegible] 2nd [illegible] November

[illegible]

B. W. Greiner

STATE OF MISSOURI
COUNTY OF CLAY

On this 2nd day of November [illegible] before me appeared Don Landsberg, to me personally known, who being by me duly sworn did say that he is President of Liberty Church Center, Inc., and that said instrument was signed in behalf of said corporation by authority of its Board of Trustees and said Dean Landsberg acknowledged said instrument to be the free act and deed of said corporation and that said corporation has no corporate seal.

IN TESTIMONY WHEREOF, I have hereunto set my hand and seal at my office in Clay County, Missouri, the day and year last above written.

My commission expires: JUDITH M. PARKER Notary Public, State of Missouri Commissioned in Clay County My Commission Expires Oct. 1, 1987

Judith M. Parker
NOTARY PUBLIC

JUDITH M. PARKER Notary Public, State of Missouri Commissioned in Clay County My Commission Expires Oct. 1, 1987

CITY PLAN COMMISSION

AUG 16 1983

[illegible]

November 7, 1983
Don D. Hurlbert

11-7-83
Myron D. Walker

830623

This is to certify that the within plat was duly submitted to and approved by the Council of Kansas City, Missouri, by Ordinance No. 55795 duly passed and approved this 15th day of December

Richard L. Berkley
Mayor Richard L. Berkley

E. Lucille Brenneman
City Clerk

84 12th day of January 19 85 100

Wilma L. Boyte

2/13/84 [illegible] Clay County Plats

Clay County Missouri
Land Survey Document
http://www.ClayCoGov.com