HIGHLAND VIEW
FOURTH PLAT

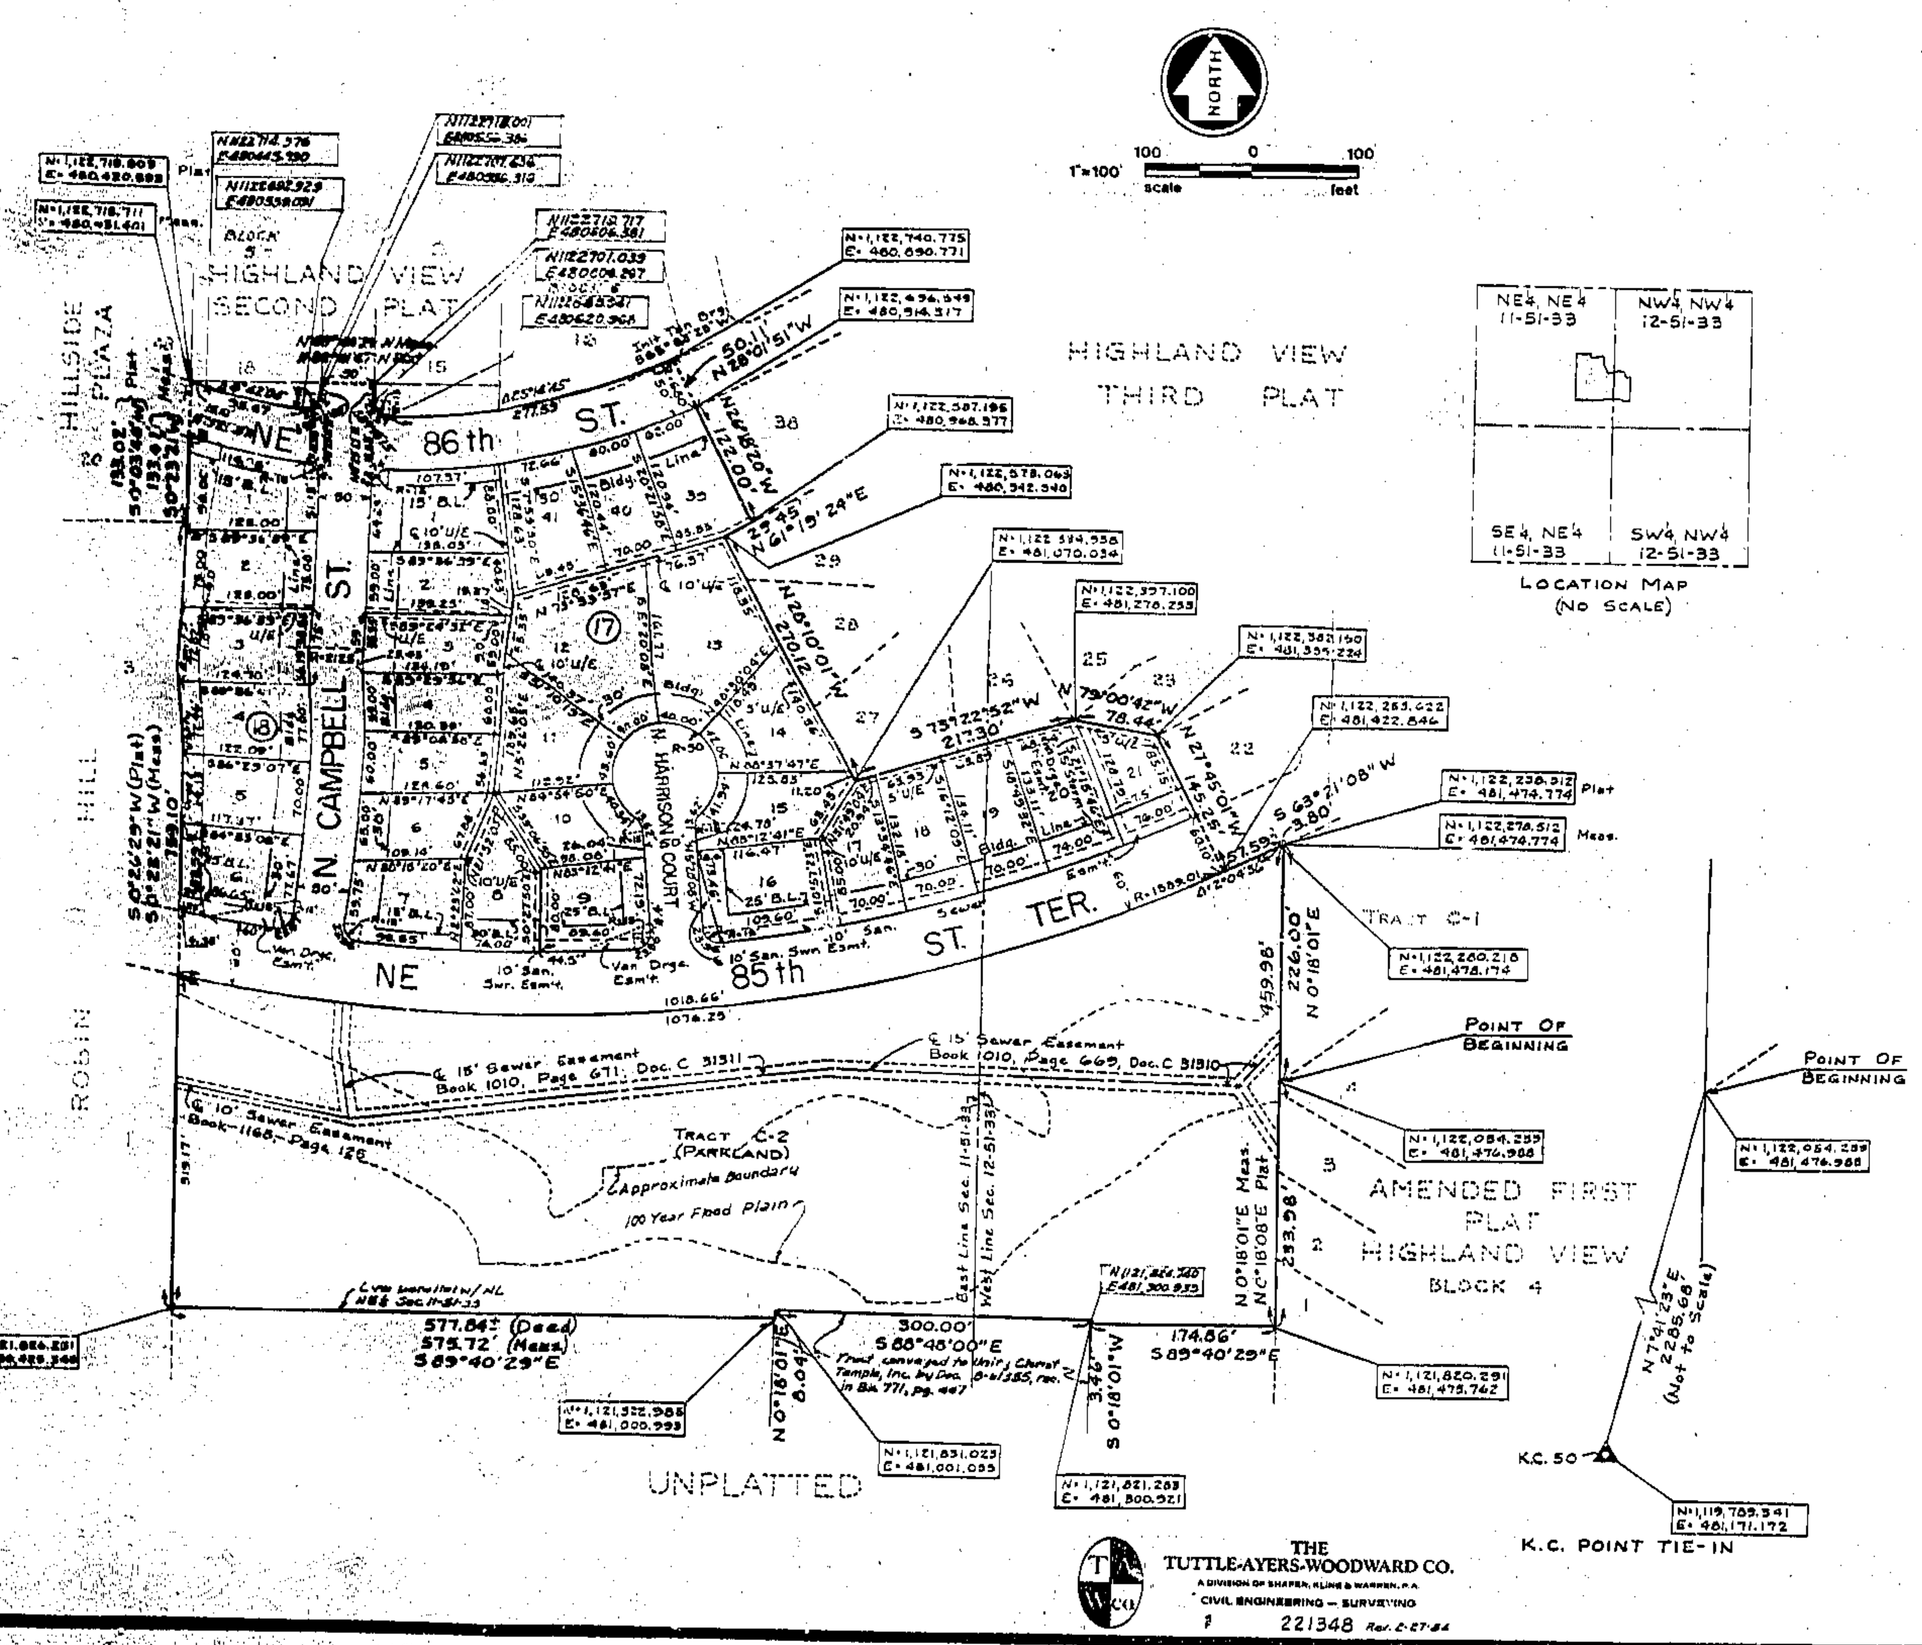

STREET GRADES

GRADE POINT	ELEV.	VC
NORTH CAMPBELL STREET		
Centerline of NE 85th St. Ter.	211.61	P.O.T.
10.00' N. of N.L. of NE 85th St. Ter.	210.81	15' P.I.
170.00' N. of N.L. of NE 85th St. Ter.	224.02	75' P.I.
445.00' N. of N.L. of NE 85th St. Ter.	238.21	25' P.I.
N.L. of NE 86th St.	238.42	12.50' P.I.
29.94' N. of N.L. of NE 86th St.	239.58	P.O.T.
NORTH HARRISON COURT		
15.0' N. of N.L. of NE 85th St. Ter.	200.96	P.O.T.
27.50' N. of N.L. of NE 85th St. Ter.	208.71	12.50' P.I.
204.0' N. of N.L. of NE 85th St. Ter.	222.63	P.O.T.
NE 85th STREET TERRACE		
104.07' W. of W.L. of N. Campbell St.. (W.L. Plat)	210.24	P.O.T.
79.07' W. of W.L. of N. Campbell St..	210.04	25' P.I.
45.92' E. of E.L. of N. Campbell St..	212.68	50' P.I.
342.71' E. of E.L. of N. Harrison Court	206.18	150' P.I.
496.74' E. of E.L. of N. Harrison Court (E.L. Plat)	200.45	P.O.T.
NE 86th STREET		
127.98' W. of W.L. of N. Campbell St.. (W.L. Plat)	232.39	P.O.T.
87.98' W. of W.L. of N. Campbell St..	230.27	40' P.I.
121.87' E. of E.L. of N. Campbell St..	246.81	100' P.I.
305.64' E. of E.L. of N. Campbell St.. (E.L. Plat)	243.00	P.O.T.

12/5/88 WM
Clay County
update

Coordinates and Bearings as shown hereon are based on the Kansas City Grid System, using a combined Grid Factor of 0.999899147.

THE TUTTLE-AYERS-WOODWARD CO.
A DIVISION OF SHAFER, KLINE & WARREN, P.A.
CIVIL ENGINEERING — SURVEYING
221348 Rev. 2-27-84

SHEET 2 OF 2 SHEETS

Clay County, Missouri
Land Survey Document
http://www.ClayCoGov.com