Clay County, Missouri
Land Survey Document

http://www.ClayCoGov.com

B 78297

APR 24 1984

REPLAT OF LOTS 3 AND 5
BLUE JAY PLAZA

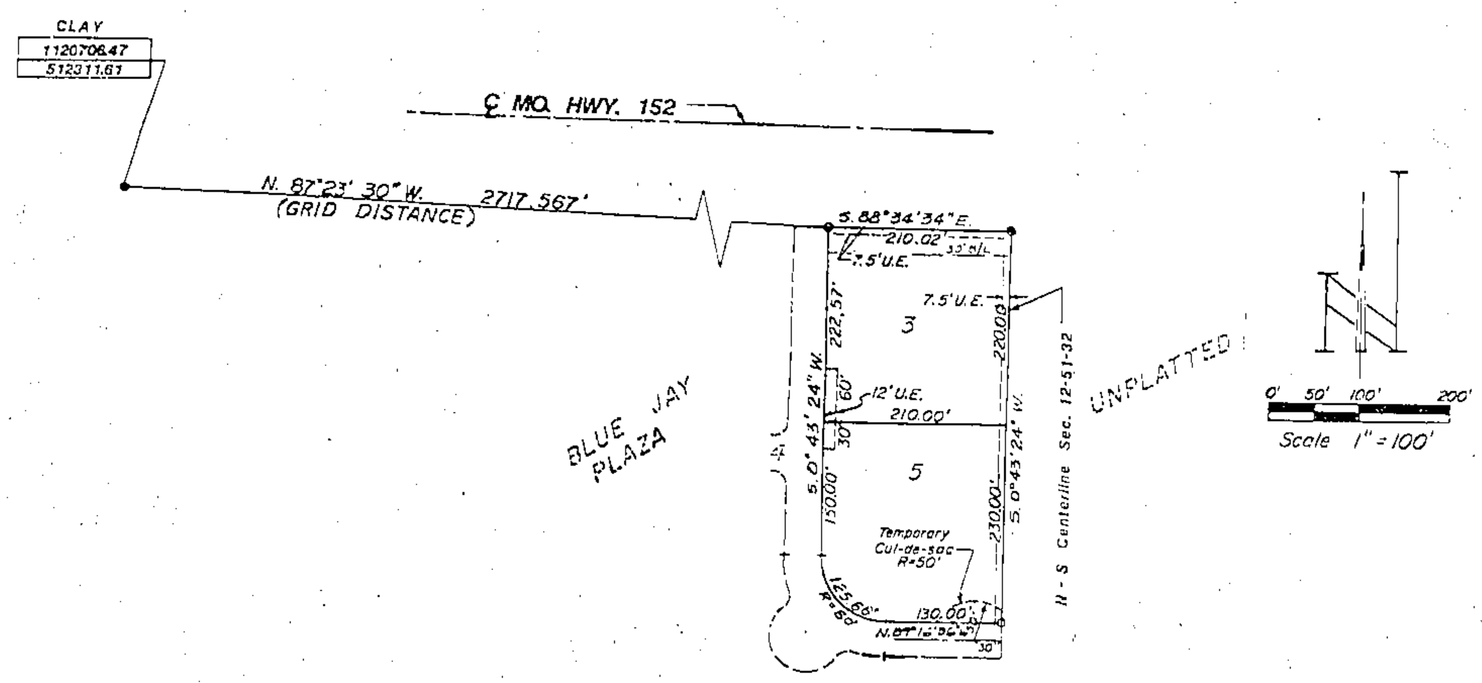

Legal Description:

All of Lots 3 and 5 Blue Jay Plaza, a subdivision in Liberty, Clay County, Missouri

DEDICATION: The undersigned proprietor of the property herein described has caused the same to be subdivided in the manner shown on this plat and said property shall hereafter be known as Replat of Lots 3 and 5 Blue Jay Plaza. It shall be a sufficient description of the lots on this plat to hereafter designate the same by the number appearing near the center of the lot followed by the words: of platted Replat of Lots 3 and 5 Blue Jay Plaza, a subdivision in Liberty, Clay County, Missouri.

[illegible]

[illegible] in the City of Liberty, Missouri [illegible] authorize the installation, maintenance, [illegible] drainage work and installations, and [illegible] drainage purposes on, under, and along [illegible] and designated on this plat as designated "Drainage Easement". [illegible] the public use are hereby [illegible]

[illegible] Lines [illegible] shown on this plat and [illegible] Lot and Street Line.

IN "ESTIMONY WHEREOF: [illegible] 26th day of March, 1984.

[illegible]

John H. Ferguson, General Partner

[illegible] 26th day of March, 1984 [illegible]

[illegible] 3-30-87 Marjorie A. Nave

[illegible] 1-17-84 [illegible] 4-9-84

[illegible] 4756

[illegible] City Clerk

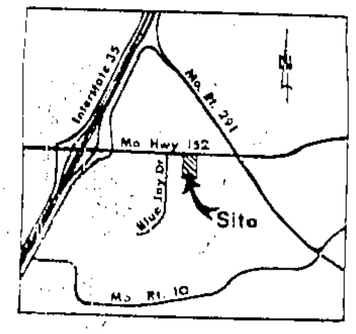

Vicinity Map

I certify that Rec'd
[illegible] 24 day of April
[illegible] 80 [illegible]
[illegible] recorded
[illegible] Mary Marcel

For:
John H. Ferguson
R.R.5, Box 53
Liberty, Mo. 64068

By:
Environmental Designers Ltd.
17000 Kentucky Road
Independence, Missouri 64050

E. Don Weiskirch, L.S. 1439
12-8-83