PLAT A SUBDIVISION OF LAND
J THE CITY OF LIBERTY CLAY
TY, MISSOURI

CERTIFICATE OF UNIT SURVEY
UNIT 110
(PART OF LOT 2, BLOCK 2, WESTWOODS, THIRD PLAT)

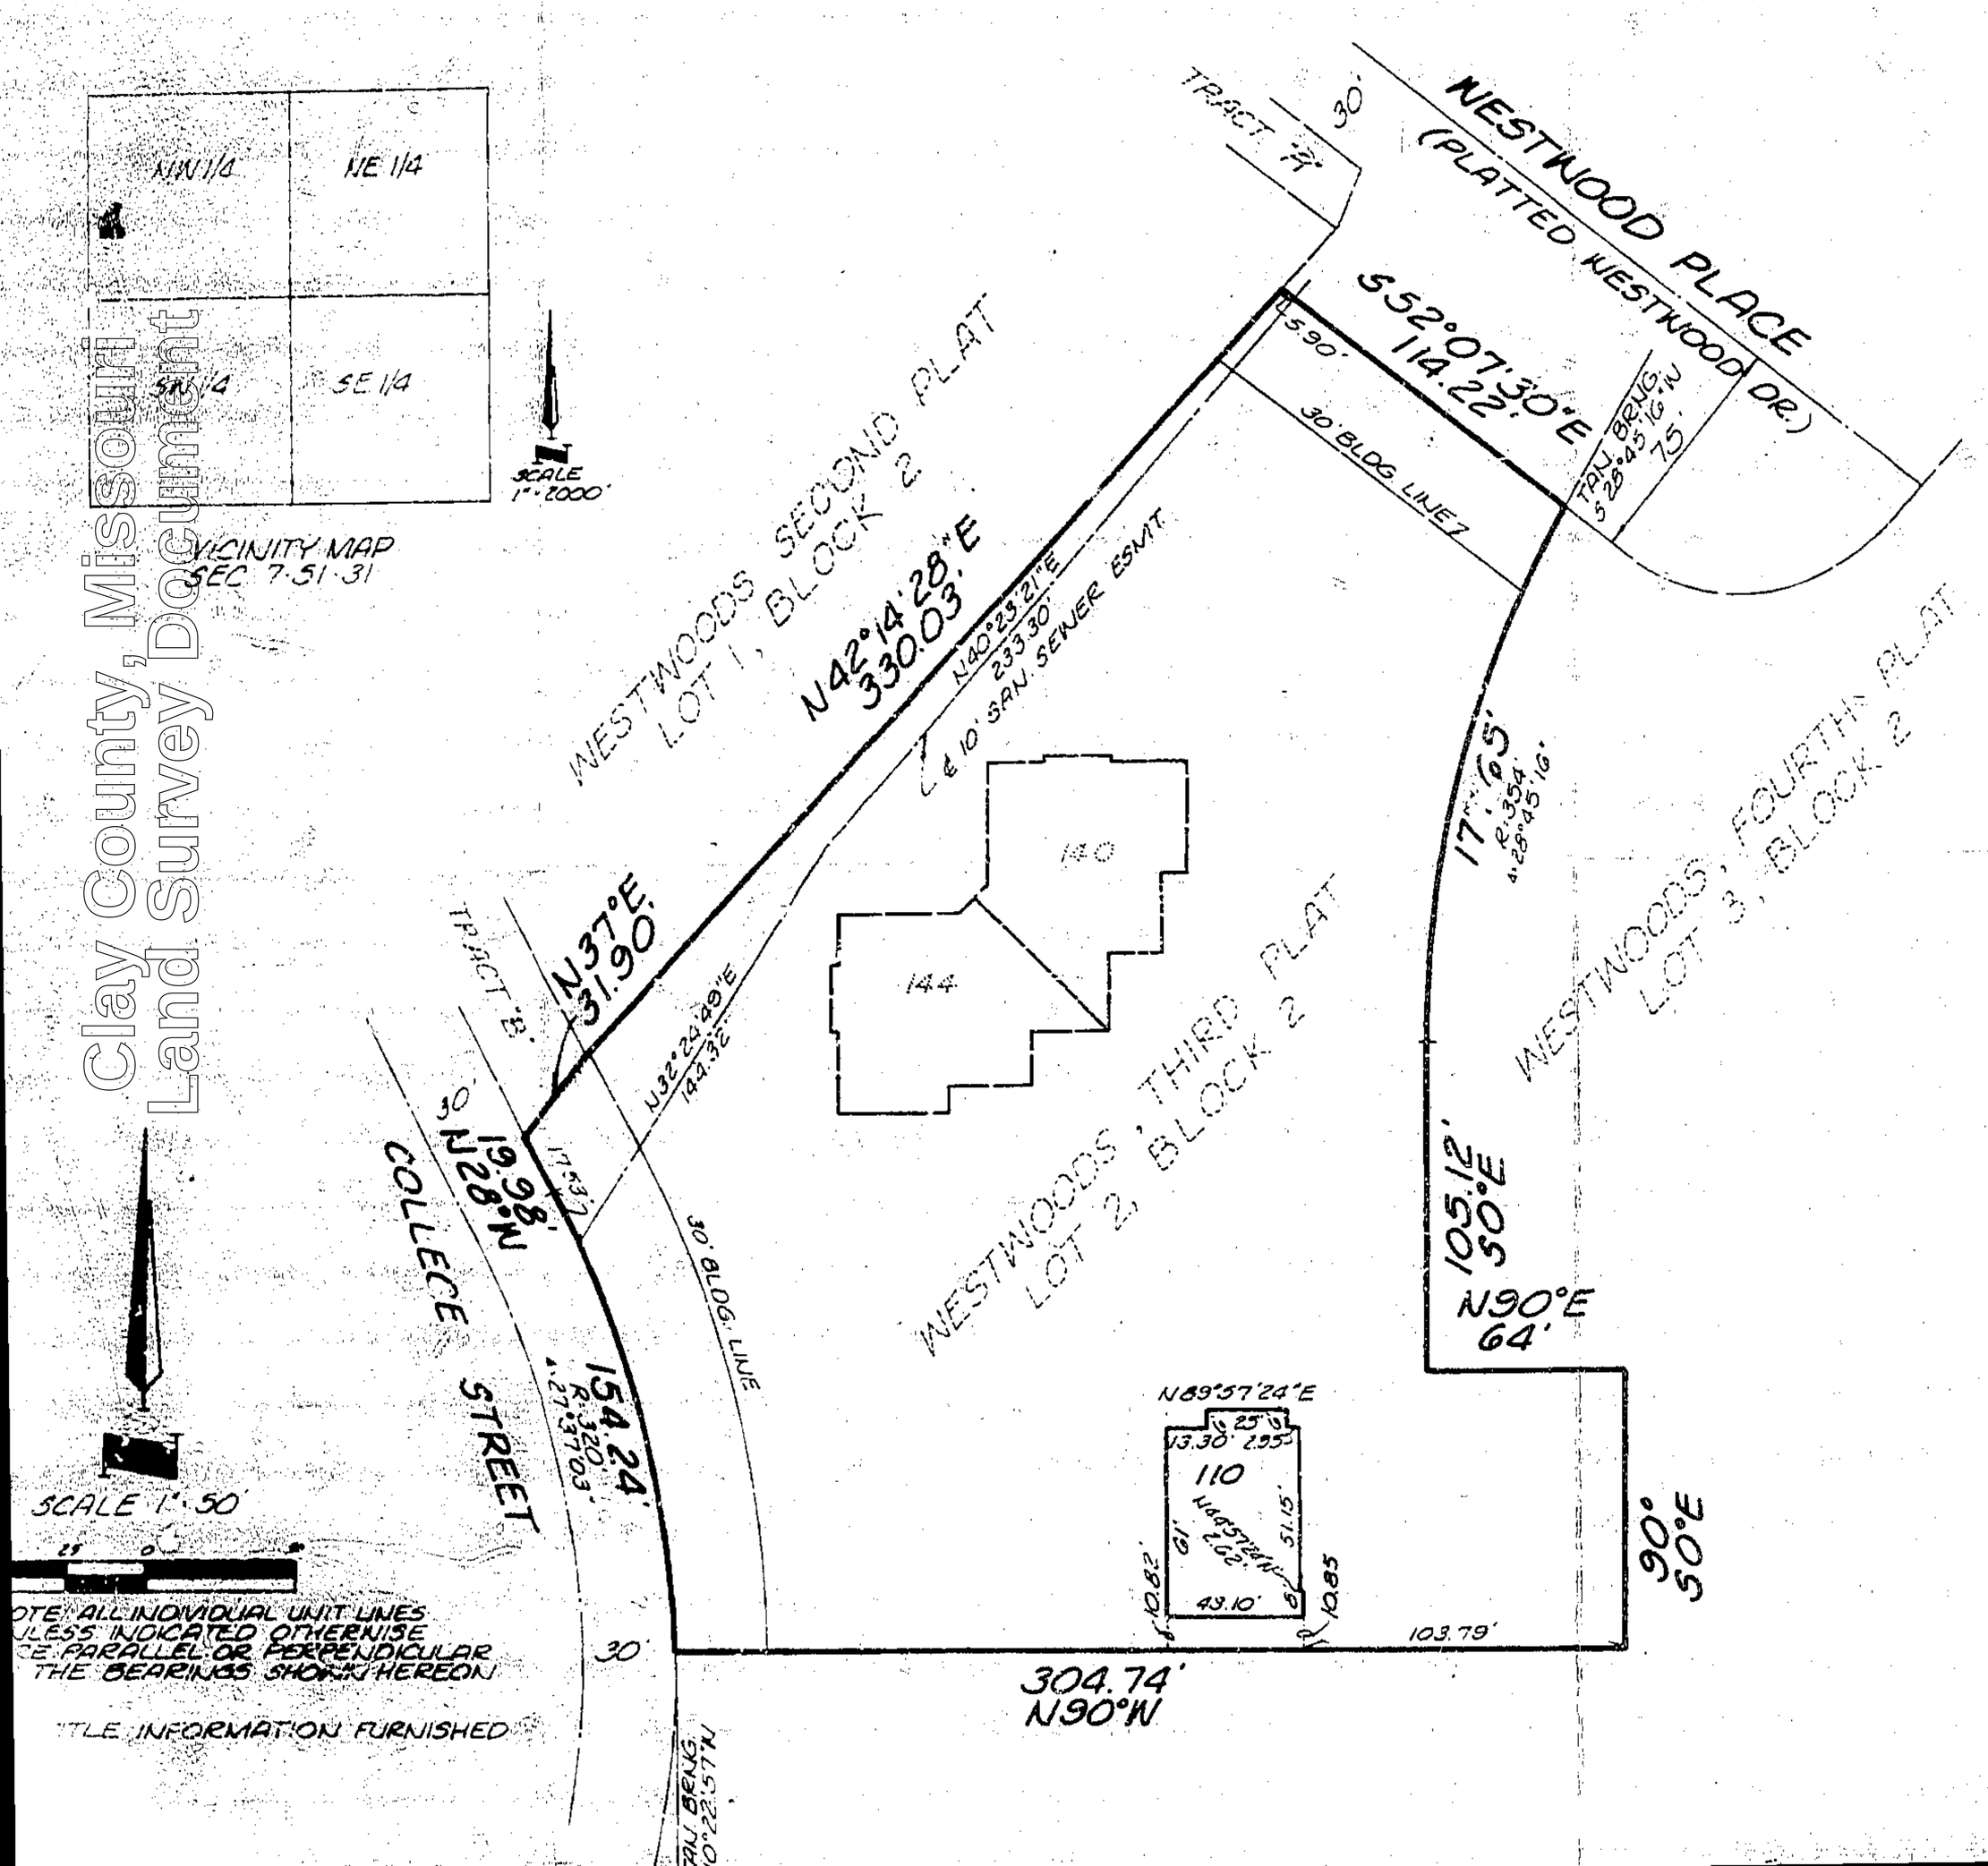

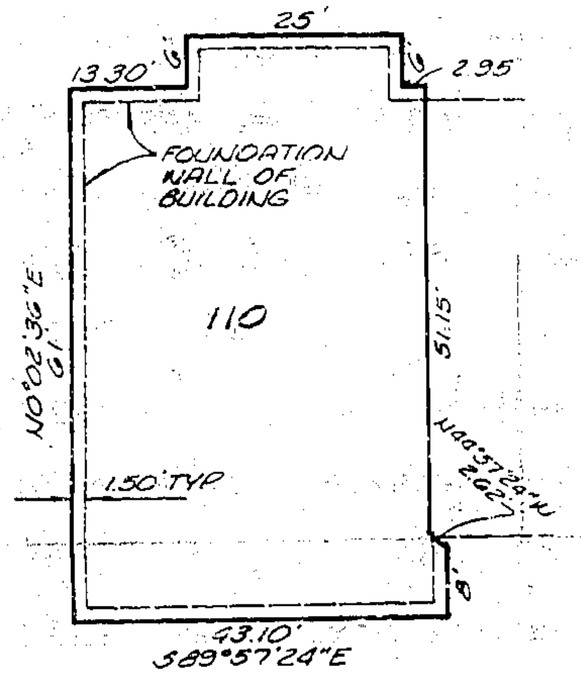

AREA = 2683 ± Sq. Ft.

NOTE: ALL INDIVIDUAL UNIT LINES
UNLESS INDICATED OTHERWISE
ARE PARALLEL OR PERPENDICULAR
TO THE BEARINGS SHOWN HEREON

TITLE INFORMATION FURNISHED

I HEREBY CERTIFY THAT THE INFORMATION
SHOWN HEREON IS BASED ON A FIELD SURVEY

BY [signature]
TEX L. NEW MO. L.S. 1277

MISSOURI TEX L. NEW NUMBER LS-1277

RECORDER OF DEEDS
By William L. Pope
Deputy

Clay County, Missouri
Land Survey Document

http://www.ClayCoGov.com