Clay County, Missouri
Land Survey Document

PLEASANT HILL ESTATES

FINAL PLAT

F 54798

MAY 19 1986

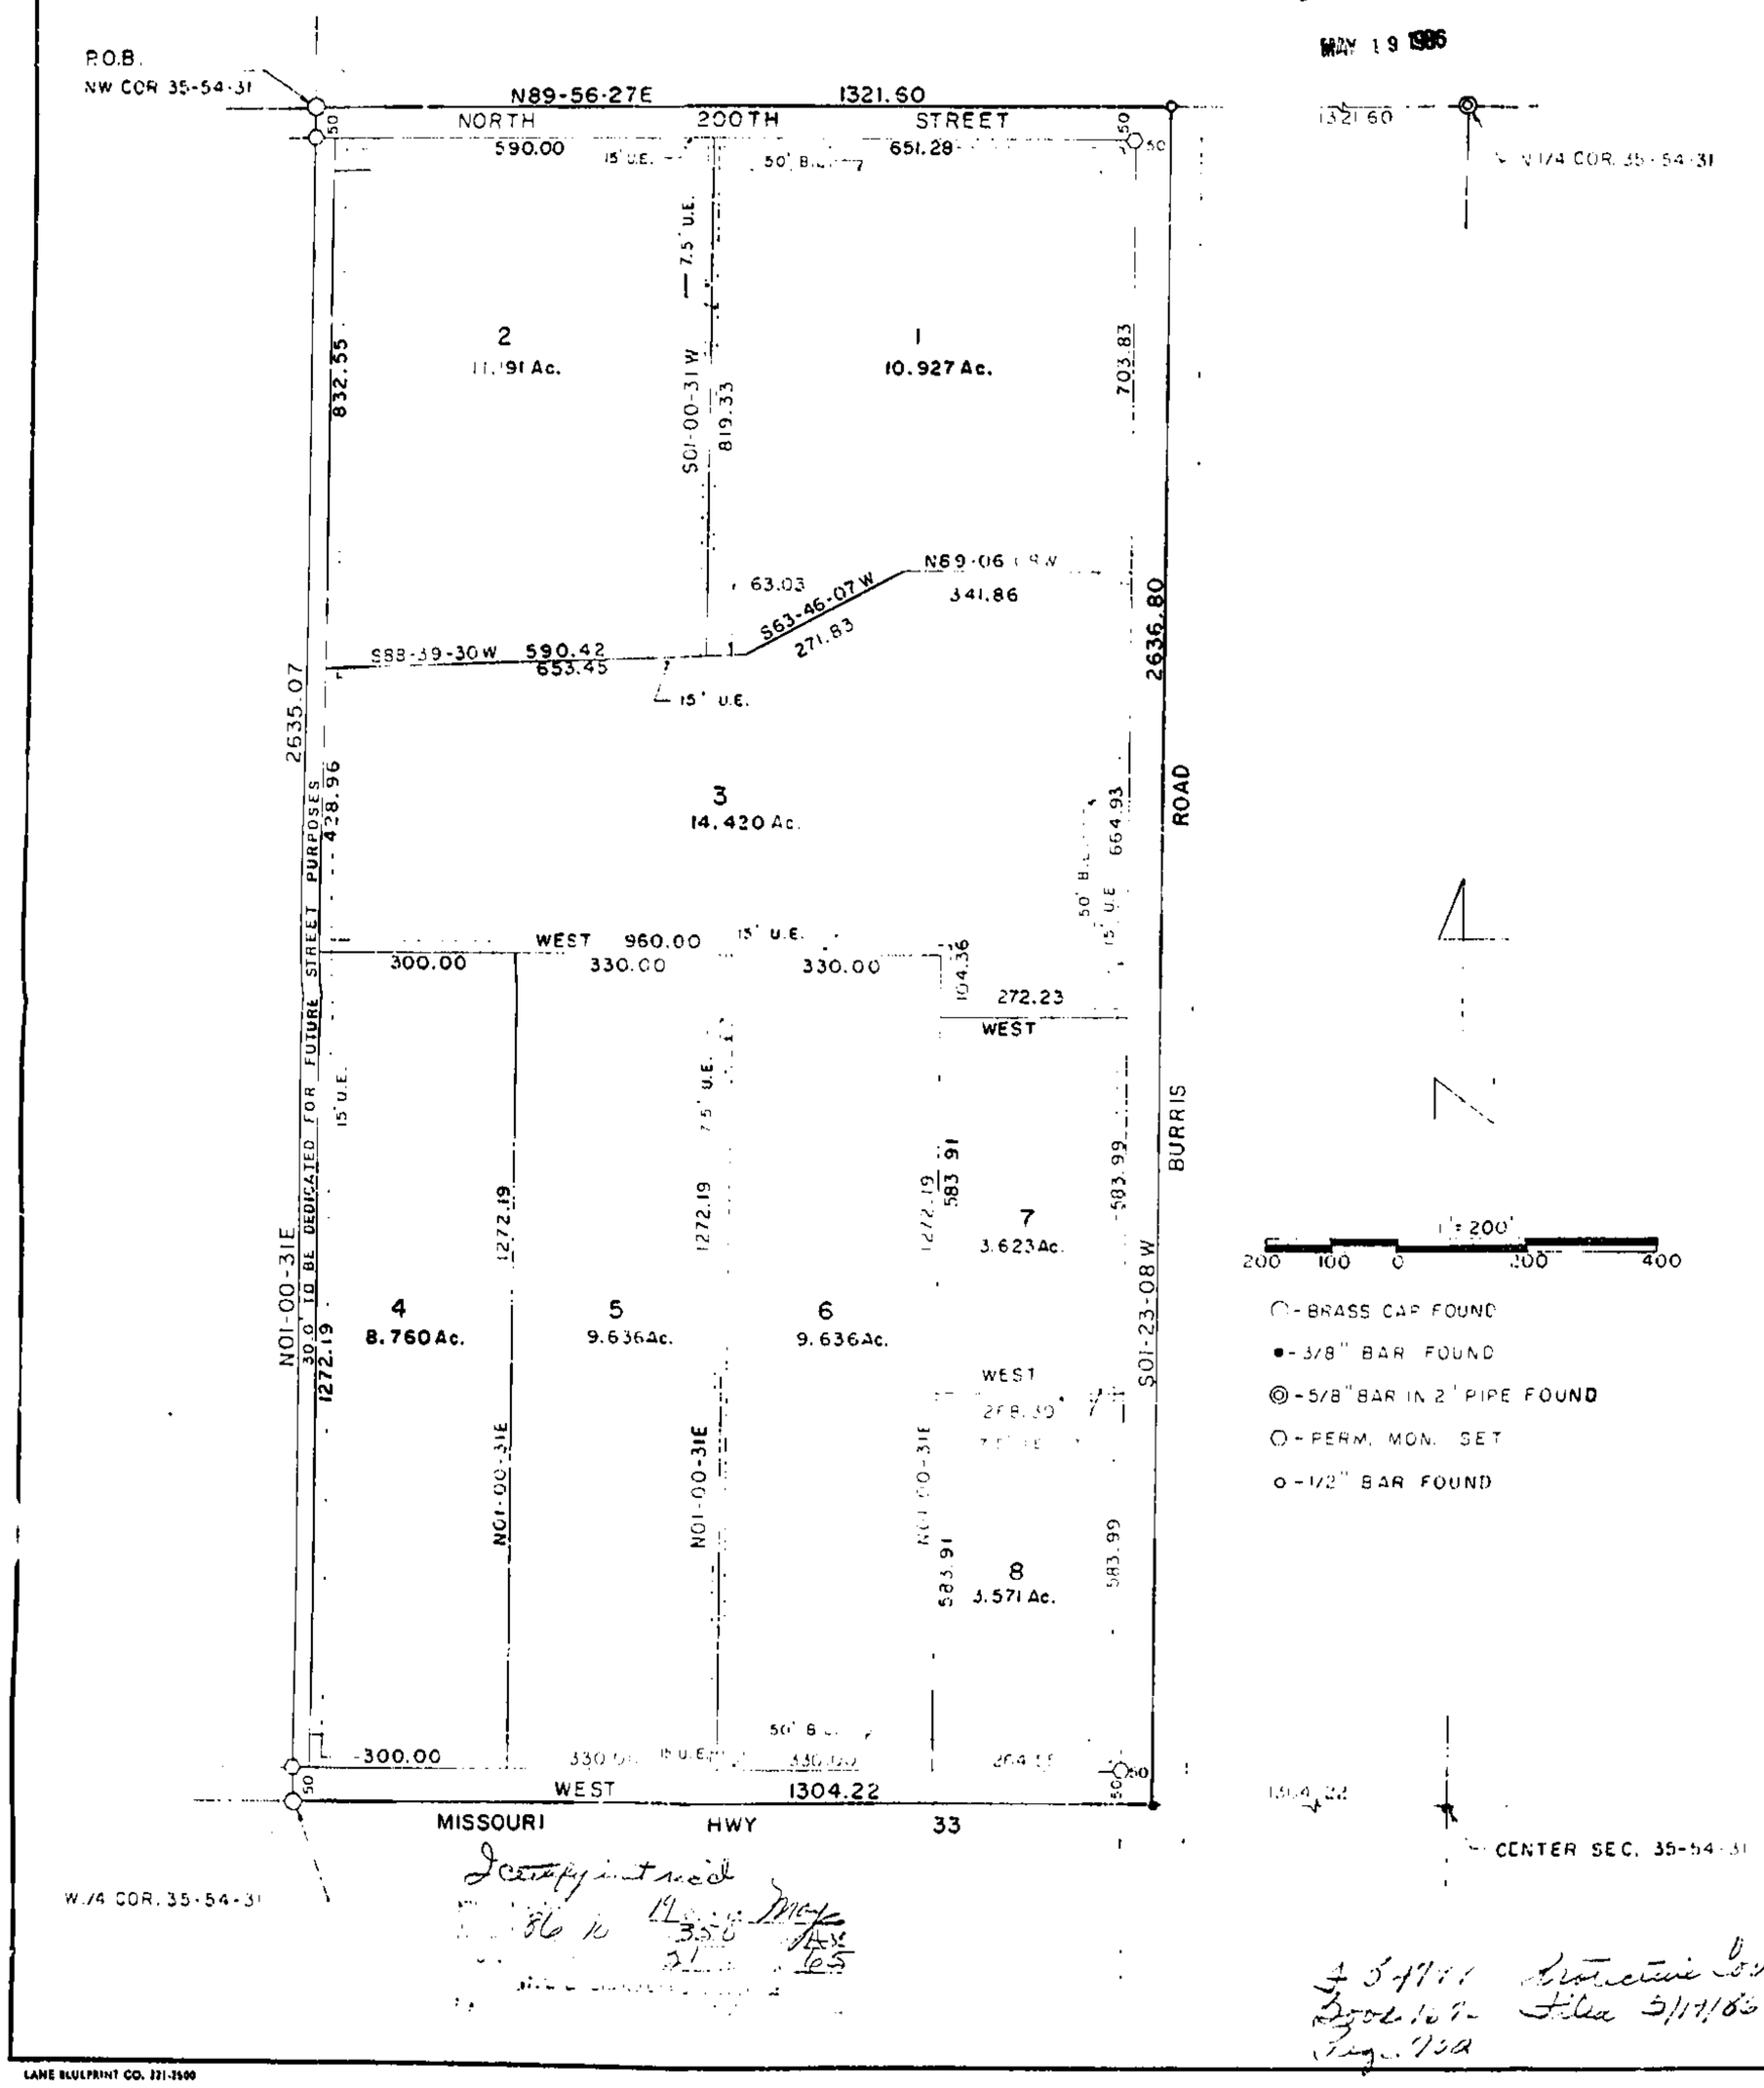

Bobbie E Propes Lillie M Propes

11/14/86 JM
Plats

Janis A. Pine Approved 19th

Charles S. Broomfield

SURVEYOR'S CERTIFICATION

MISSOURI

Date 4-5-1986 Signed David J. Monroe
David J. Monroe MO. REG NO 1433

M & M LAND SURVEYING SERVICE INC
RAY COUNTY COURTHOUSE
P.O. BOX [illegible] RICHMOND, MO [illegible]
[illegible]

SURVEY FOR: BOBBIE PROPES
HOLT, MO.

4-15-1986	86-42	1" = 200'	DM	86-716

I certify that [illegible]
86 10 19 350 May
21 65

F 54798 Protective Covenants
Book 16 Filed 5/14/86
Page 750

LANE BLUEPRINT CO. 221-2500

http://www.ClayCoGov.com