Clay County, Missouri
Land Survey Document

F 59997 JAN 8 1980

WELLINGTON PARK
FIRST PLAT

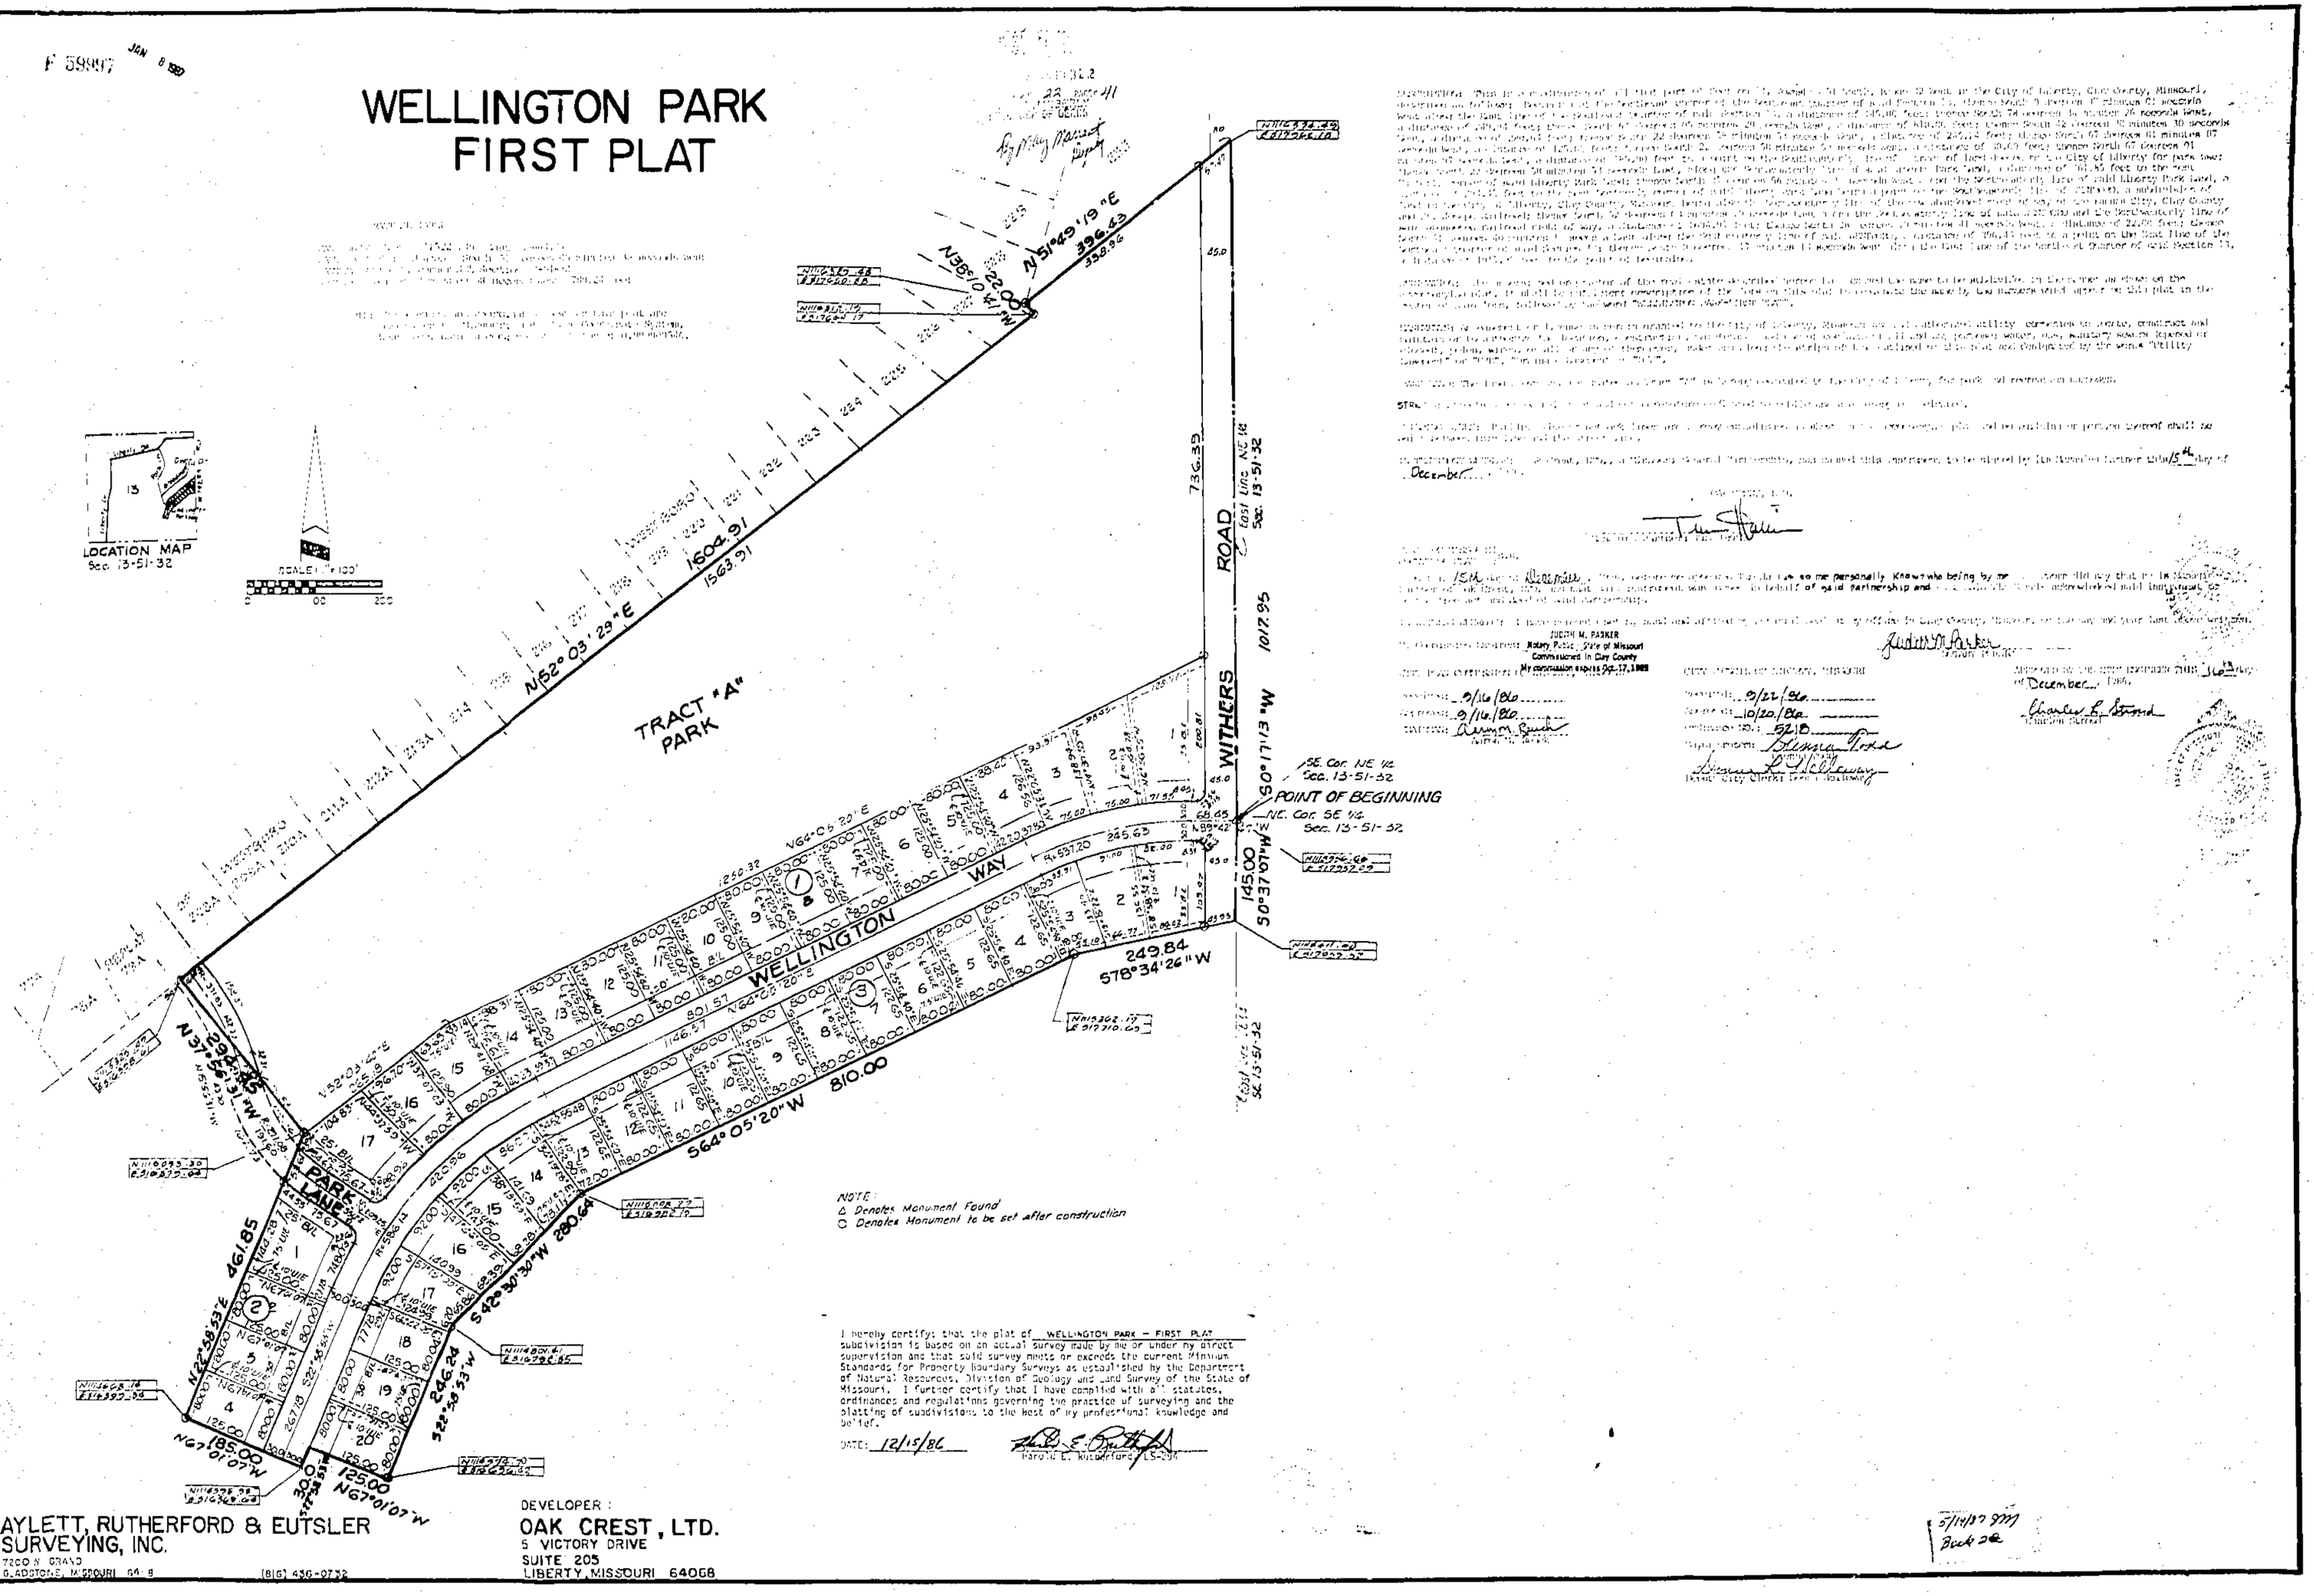



Dedication: The undersigned owner of the real estate shown and described herein has caused the same to be subdivided in the manner as shown on the accompanying plat, which subdivision shall be known as "WELLINGTON PARK - FIRST PLAT". 

Utility easements are hereby granted to the City of Liberty, Missouri, and to authorized utility companies for water, sewer, and other utility connections to serve, construct and maintain in, upon, over, under, and through the utility easements shown on the plat, and the right to trim or remove trees, shrubs or other obstructions to the extent necessary to keep the easements clear for the installation of the lines and facilities to be installed in said easements by the owner "Utility Easement" or "U.E." on the plat, hereinafter "U.E.".


Street [illegible] shall be maintained by the City of Liberty.

[illegible] shall be established on private property shall be [illegible] and shall be maintained by the property owner.

In witness whereof, the undersigned, being a Missouri General Partnership, has caused this instrument to be signed by its Managing Partner this 15th day of December, 1980.

[illegible]

STATE OF MISSOURI
COUNTY OF CLAY

On this 15th day of December, 1980, before me appeared [illegible] to me personally known who being by me duly sworn, did say that he is the Managing Partner of the Oak Crest, Ltd., a Missouri General Partnership, and that said instrument was signed on behalf of said partnership and said [illegible] acknowledged said instrument to be the free act and deed of said partnership.

[illegible]

JUDITH M. PARKER
Notary Public, State of Missouri
Commissioned in Clay County
My commission expires Oct. 17, 1983

Judith M. Parker
Notary Public







Approved: 9/22/80
Approved: 10/20/80
Approved: 9/16/80
Approved: 9/16/80
Approved: 12/10
Approved: [illegible]
Approved: [illegible]

I hereby certify: that the plat of WELLINGTON PARK - FIRST PLAT subdivision is based on an actual survey made by me or under my direct supervision and that said survey meets or exceeds the current Minimum Standards for Property Boundary Surveys as established by the Department of Natural Resources, Division of Geology and Land Survey of the State of Missouri. I further certify that I have complied with all statutes, ordinances and regulations governing the practice of surveying and the platting of subdivisions to the best of my professional knowledge and belief.


Harold E. Rutherford, PLS-[illegible]

AYLETT, RUTHERFORD & EUTSLER
SURVEYING, INC.
7200 N. GRAND
GLADSTONE, MISSOURI 64118
(816) 436-0732

DEVELOPER:
OAK CREST, LTD.
5 VICTORY DRIVE
SUITE 205
LIBERTY, MISSOURI 64068

5/14/87 9:77
Book 26

http://www.ClayCoGov.com