Clay County, Missouri
Land Survey Document

FEB 13 1987

FINAL PLAT

MURPHY ACRES

A SUBDIVISION IN CLAY COUNTY, MISSOURI

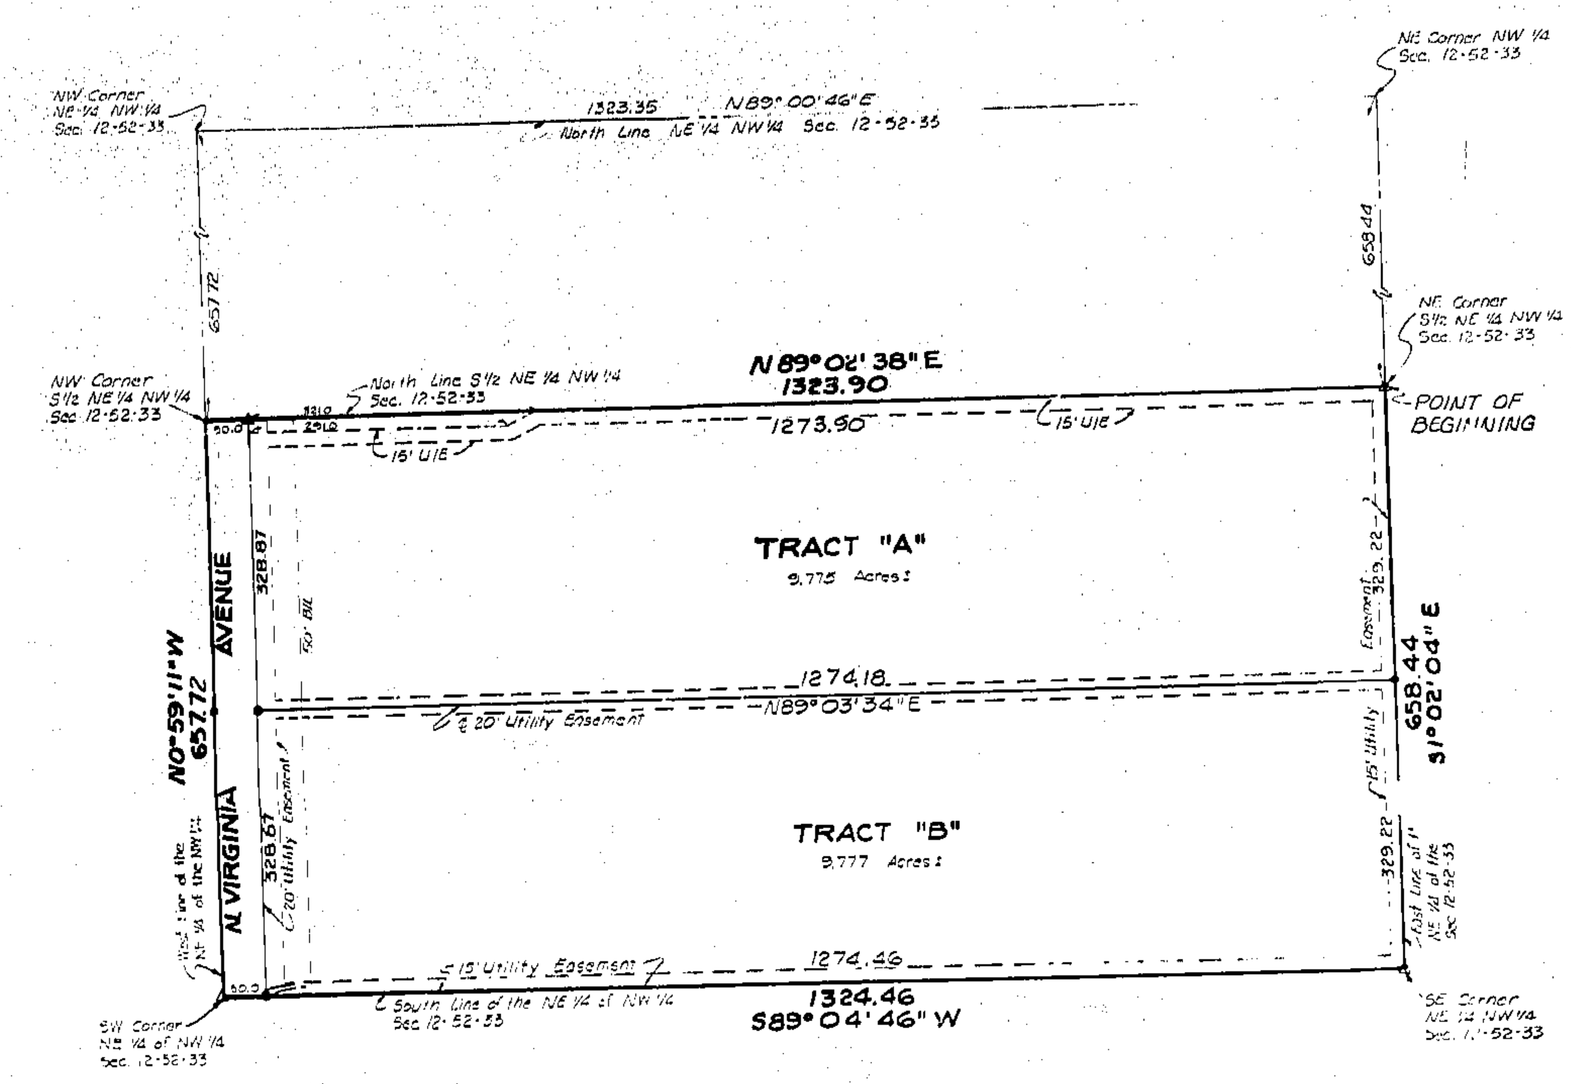

[illegible]

9th February

Melvin Sadler
Lucille F. Hinson DVM
Roy A. Baker
Delmer J. Baker

9th February

DIANA J. AYLETT
Notary Public - State of Missouri
Commissioned in Clay County
My Commission Expires Oct. 28, 1987

Diana J. Aylett

[illegible] dated this

13th of February

Ed Bannan
Charles S. Broomfield
Bill Kersten

Janice K. Pine, Mrs.
Marie Johnson, Director
Peter A. Morton, Director

NOTE: The bearings shown on this plat are based upon the North line of the Northwest Quarter of Section 12, Township 52, Range 33 having an assumed bearing of North 89 degrees 00 minutes 46 seconds East.

I certify that this

Filed for Record this 13 day of Feb A.D. 1987 At 1 o'clock 22 minutes DM and Recorded in book 32 to page 46

MARY E. MORRIS, RECORDER
BY Mary E. Morris, DEPUTY

I hereby certify: that the plat of MURPHY ACRES subdivision is based on an actual survey made by me or under my direct supervision and that said survey meets or exceeds the current Minimum Standards for Property Boundary Surveys as established by the Department of Natural Resources, Division of Geology and Land Survey of the State of Missouri. I further certify that I have complied with all statutes, ordinances and regulations governing the practice of surveying and the platting of subdivisions to the best of my professional knowledge and belief.

DATE: 2/5/87

Harold E. Rutherford, PE-294

Protective Covenants
Doc. #[illegible]
Book 1940 Page 869
Date Feb 18, 1987

5/14/87 [illegible]
Book 2[illegible]

AYLETT, RUTHERFORD & EUTSLER SURVEYING, INC.
7200 N. GRAND
GLADSTONE, MISSOURI 64118
(816) 436-0732

http://www.ClayCoGov.com