Clay County, Missouri
Land Survey Document

FOX HILL THIRD PLAT

A SUBDIVISION IN KANSAS CITY, CLAY COUNTY, MISSOURI

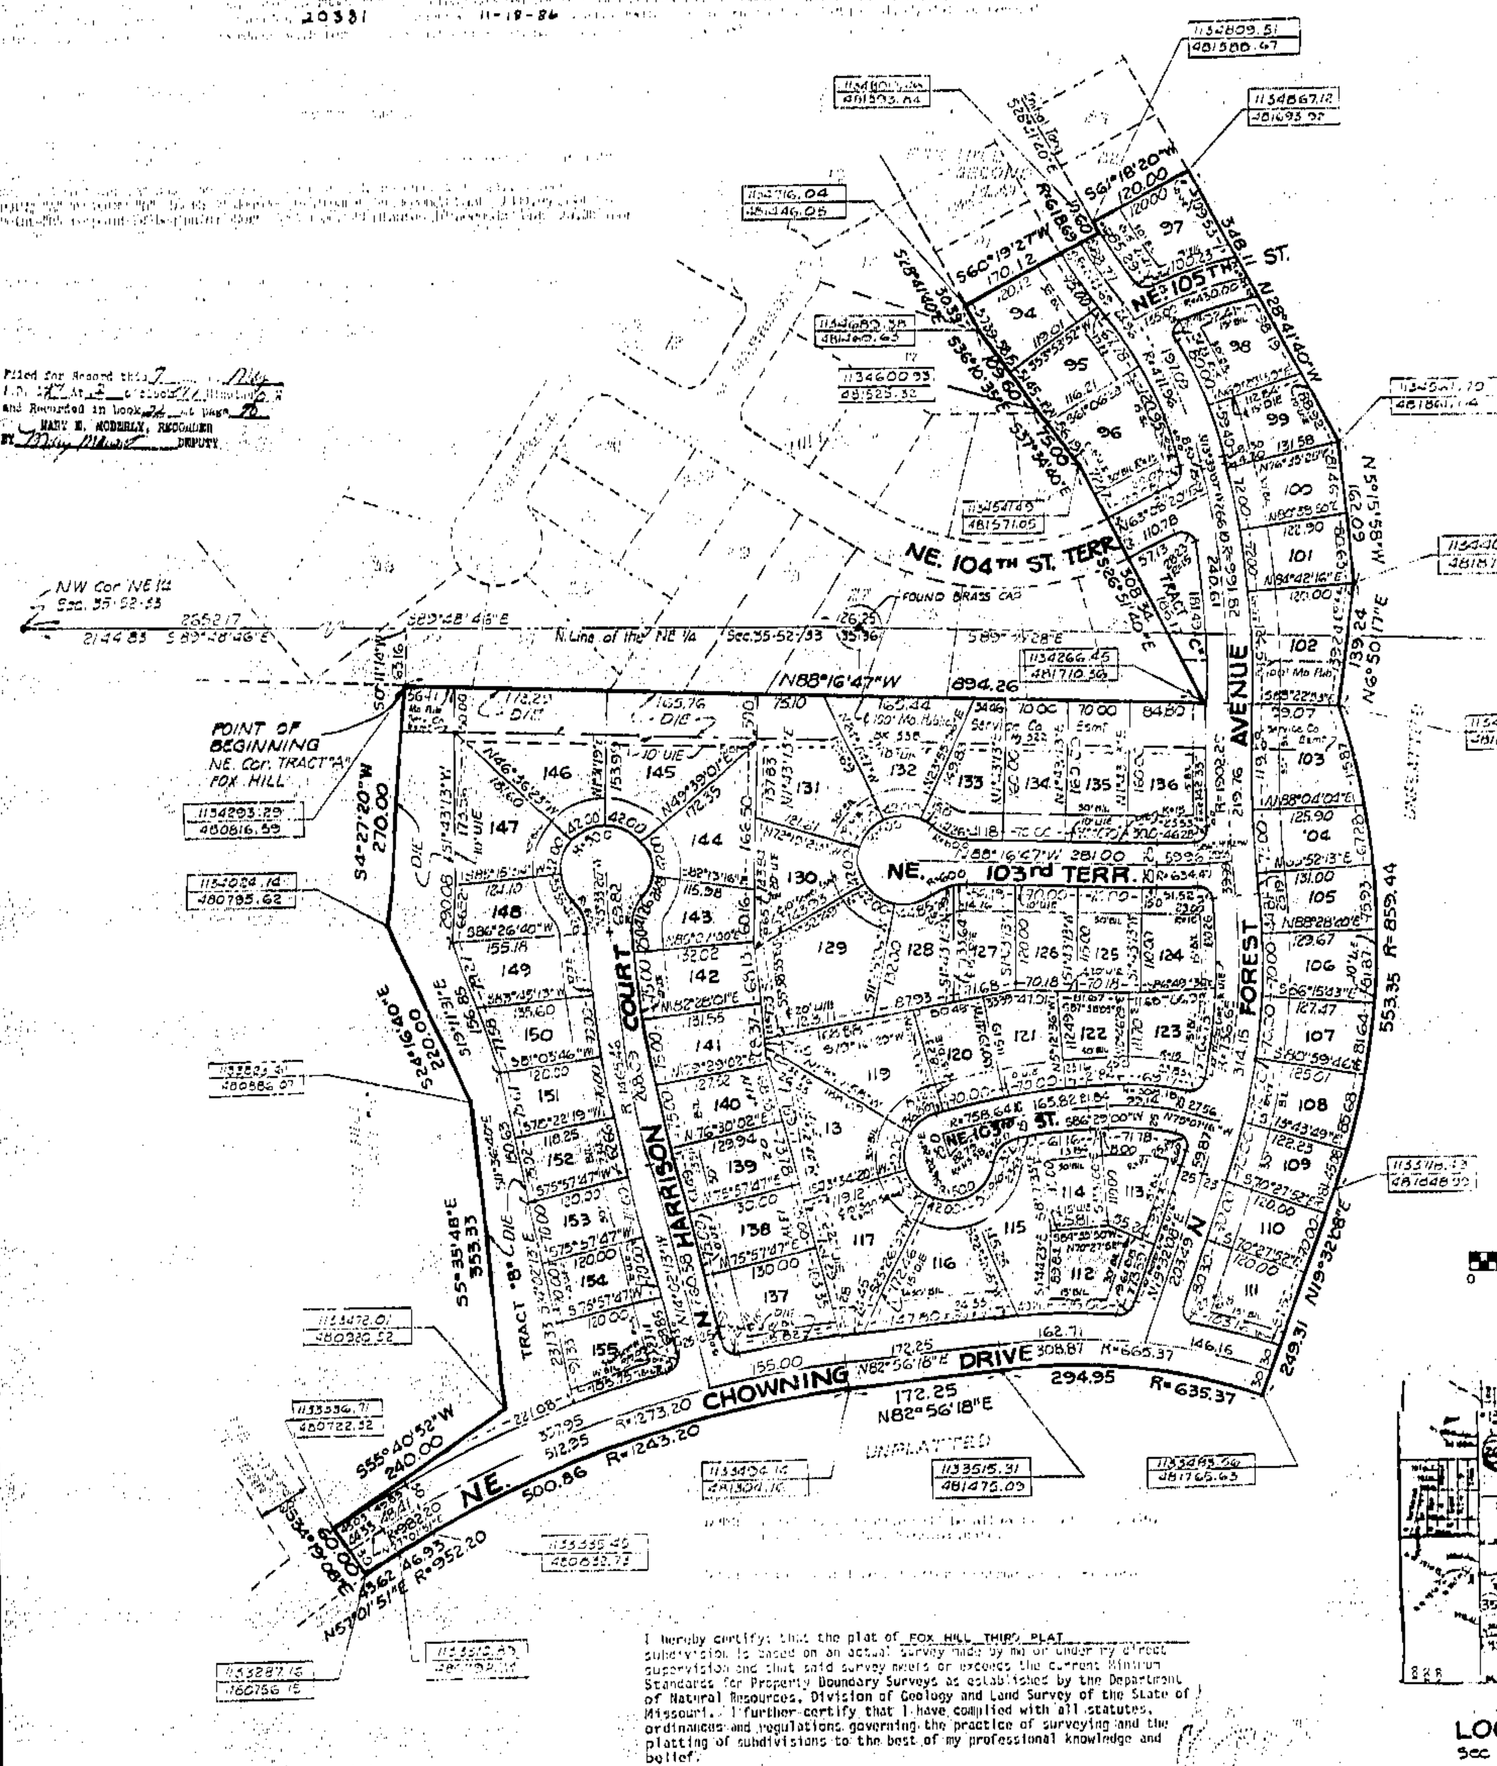

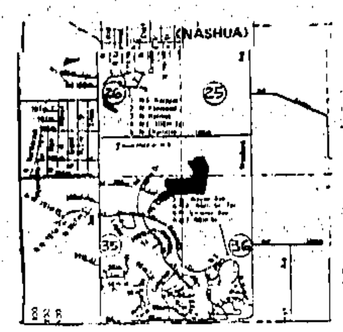

LOCATION MAP
Sec 25, 26, 35, 36, Twn 52, R33

I hereby certify: that the plat of FOX HILL THIRD PLAT subdivision is based on an actual survey made by me or under my direct supervision and that said survey meets or exceeds the current Minimum Standards for Property Boundary Surveys as established by the Department of Natural Resources, Division of Geology and Land Survey of the State of Missouri. I further certify that I have complied with all statutes, ordinances and regulations governing the practice of surveying and the platting of subdivisions to the best of my professional knowledge and belief.

DATE: 10/27/86

Harold E. Rutherford, LS-294

AYLETT, RUTHERFORD & EUTSLER SURVEYING, INC.
7200 N. GRAND
GLADSTONE, MISSOURI 64118
(816) 436-0732

Declaration of Restrictions
Filed 11/17 F72676 Book 1763 Page 193

28TH OCTOBER

Chester A. Wettmann

28TH OCTOBER

Feb 17, 1988

JUN 17 1986

Dan D. Hurlbert
November 10, 1986

November 12, 1986

Entry No. 860671

60370 December 18th

http://www.ClayCoGov.com