Clay County, Missouri
Land Survey Document

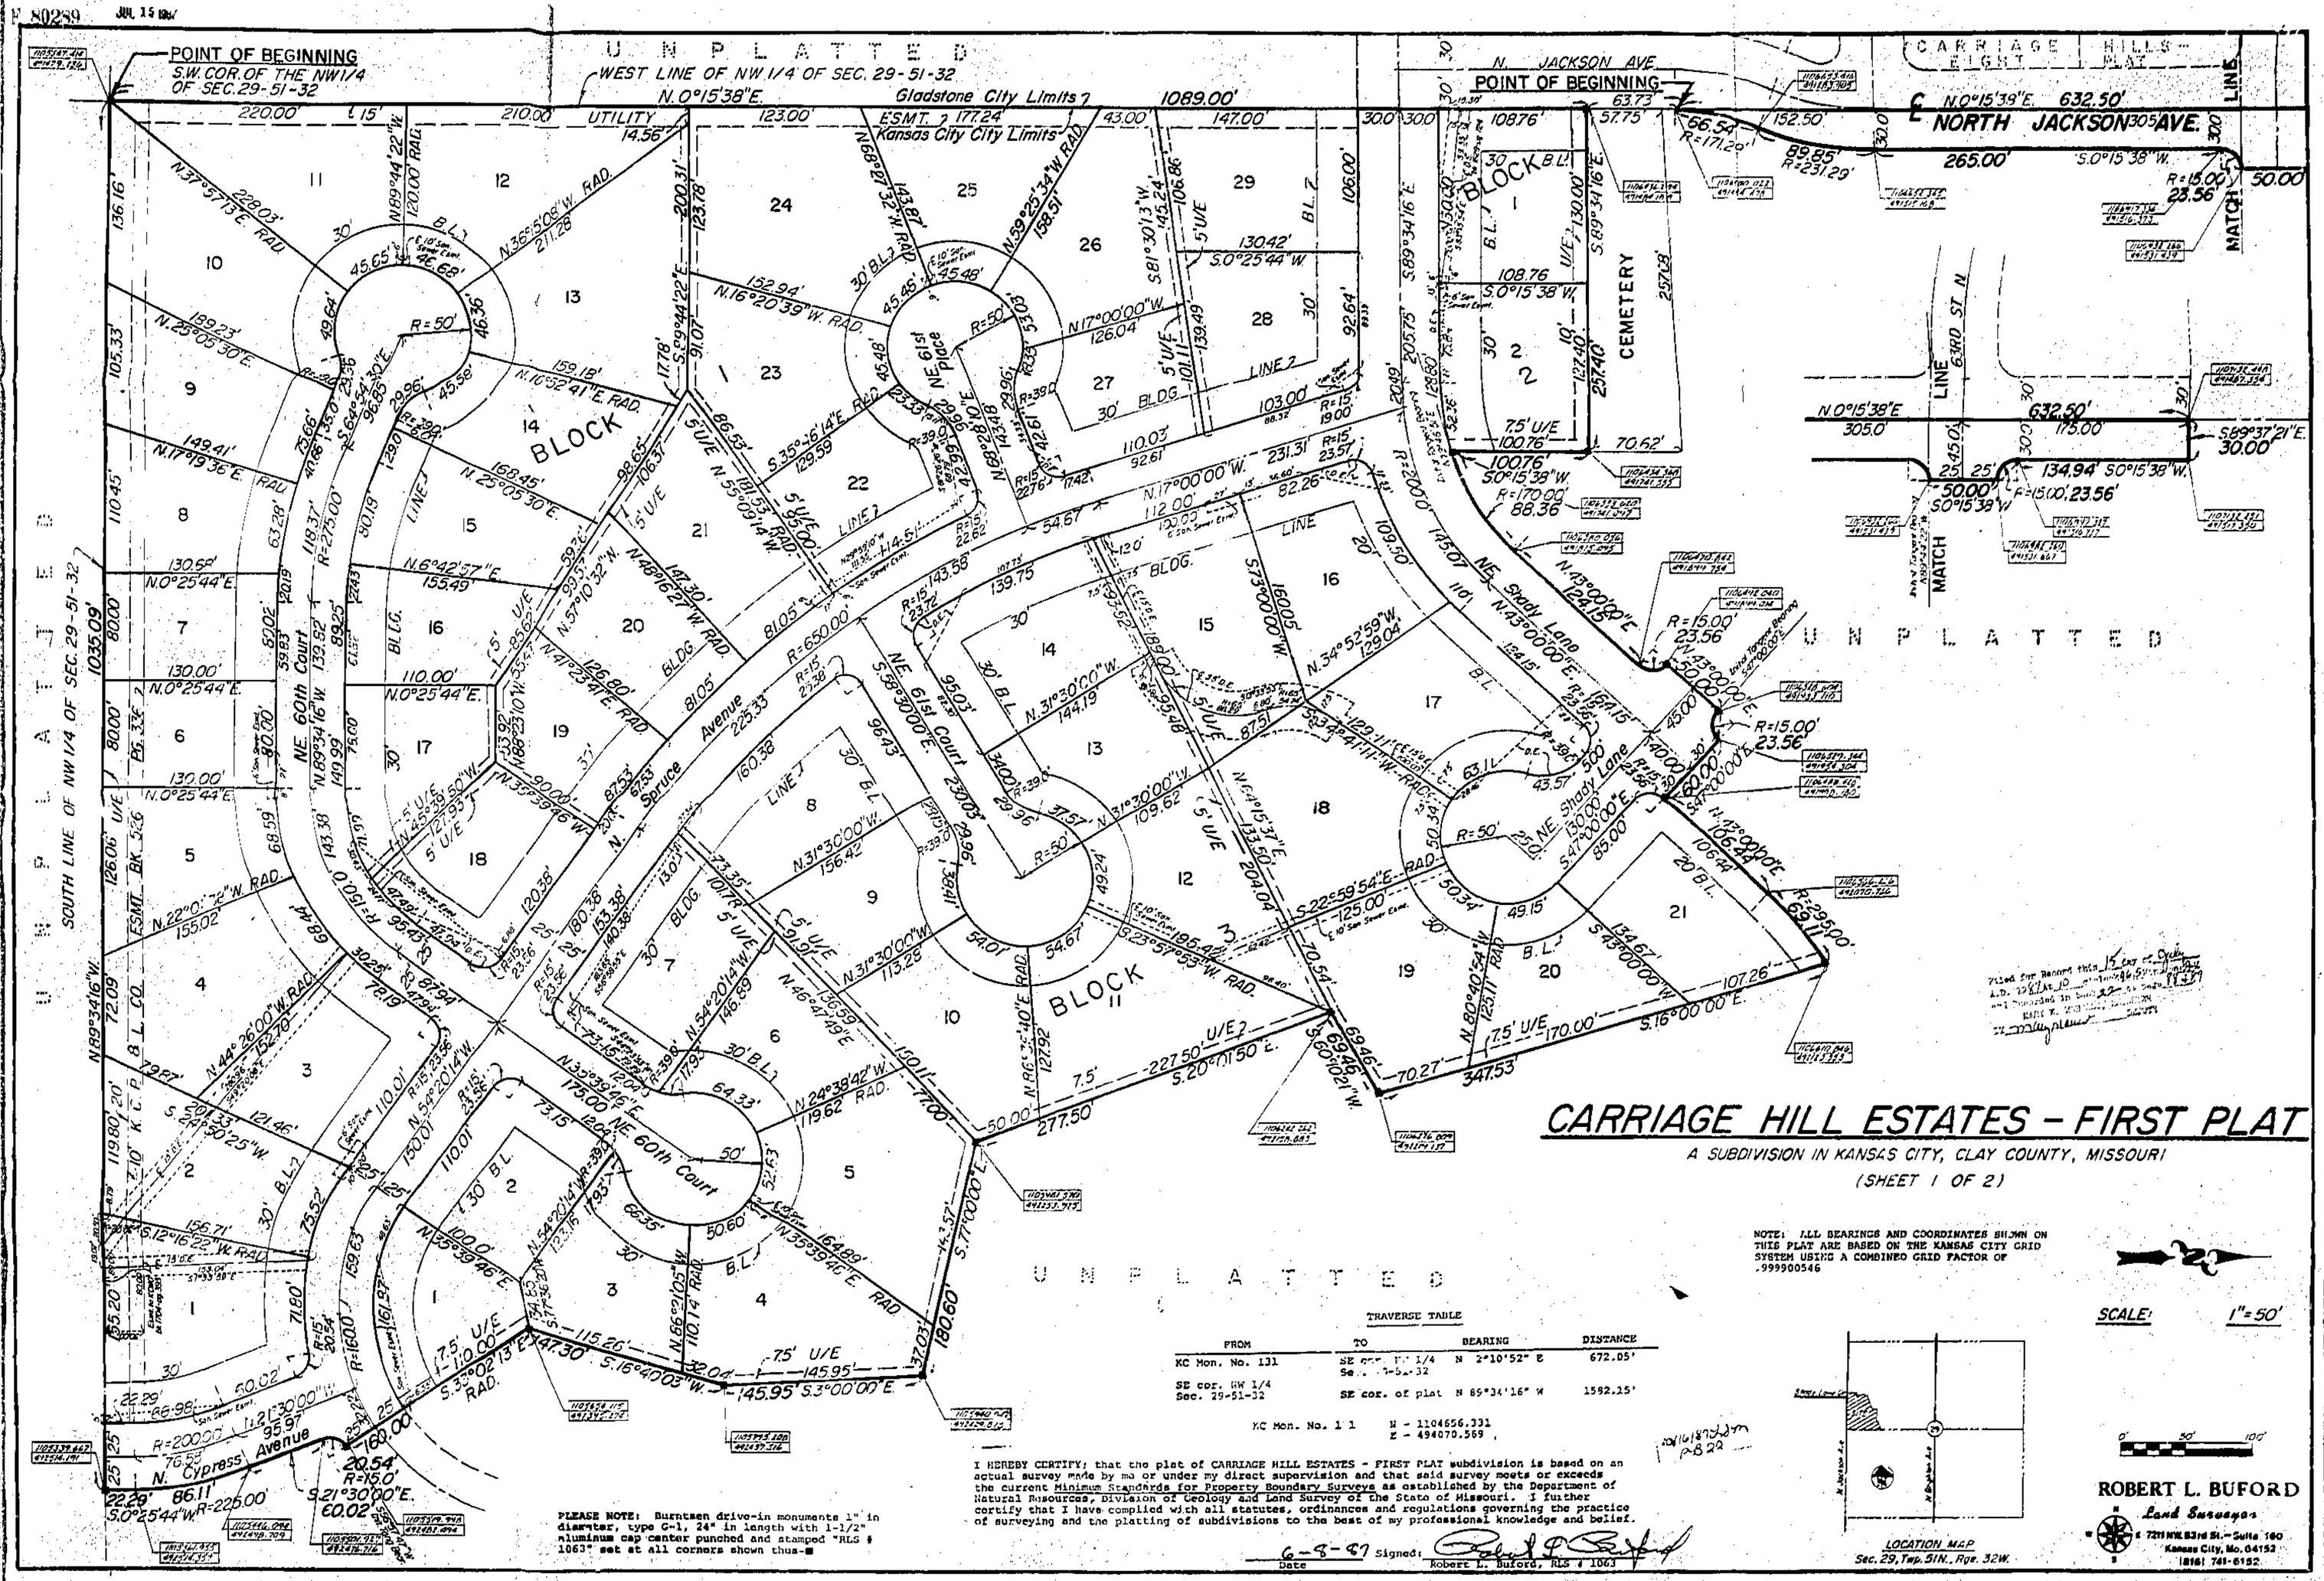
POINT OF BEGINNING
S.W. COR. OF THE NW 1/4 OF SEC. 29-51-32
UNPLATTED
WEST LINE OF NW 1/4 OF SEC. 29-51-32
N.0°15'38"E.
Gladstone City Limits
Kansas City City Limits
1089.00'
N. JACKSON AVE
POINT OF BEGINNING
CARRIAGE HILLS - EIGHT PLAT
NORTH JACKSON AVE.
N.0°15'39"E. 632.50'
265.00'
S.0°15'38"W.
MATCH LINE
CEMETERY
BLOCK 1
BLOCK 2
BLOCK 11
NE. 60th Court
NE. 61st Place
NE. 61st Court
NE. Shady Lane
N. Cypress Avenue
Spruce Avenue
UNPLATTED
SOUTH LINE OF NW 1/4 OF SEC. 29-51-32
1035.09'
N.0°25'44"E.
S.89°34'16"W.
N.89°34'16"E.
S.0°25'44"W.
N.0°15'38"E.
632.50'
175.00'
S.89°37'21"E.
30.00'
134.94' S0°15'38"W.
50.00'
S0°15'38"W.
R=15.00', 23.56'
R=170.00'
88.36
100.76'
S0°15'38"W.
7.5' U/E
70.62'
257.40'
257.28'
130.00'
108.76
S.0°15'38"W.
63.73'
57.75'
152.50'
89.85'
R=231.29'
56.54'
R=171.29'
50.00
300'
30'
BL.
U/E
5' U/E
R=15.00'
23.56
R=50'
R=25.00'
69.11'
341.53'
170.00'
S.16°00'00"E.
107.26'
S.43°00'00"W.
49.15'
134.67'
N.80°40'34"W.
123.11' RAD.
7.5' U/E
70.27'
69.46'
S.60°10'21"W.
227.50' U/E
S.20°01'50"E.
277.50'
50.00'
S.77°00'00"E.
180.60'
37.03'
14.57'
145.95' S.3°00'00"E.
115.26'
147.30'
S.16°40'03"W.
160.00'
20.54'
R=15.0'
60.02'
S.21°30'00"E.
95.97'
R=200.00'
86.11'
S.0°25'44"W.
R=226.00'
22.29'
N.44°26'00"W.
152.70'
N.89°34'16"W.
72.09'
S.89°34'16"E.
205.75'
N.43°00'00"E.
124.15'
R=1571.15'
R=1600.'
R=25.00'
R=15.00'
23.56
R=50'
250.'
S.47°00'00"E.
85.00'
N.43°00'00"E.
106.44'
S.22°59'54"E.
R=125.00'
S.23°57'53"W.
195.42'
N.46°47'49"E.
N.24°38'42"W.
119.62' RAD.
N.35°39'46"E.
164.89'
N.54°20'14"W.
N.35°39'46"E.
N.86°21'05"W.
110.14' RAD.
N.31°30'00"W.
156.42'
N.31°30'00"W.
113.28'
N.31°30'00"W.
109.62'
N.34°52'59"W.
129.04'
N.17°00'00"W.
231.31'
N.17°00'00"W.
82.26'
N.48°16'27"W. RAD.
N.41°23'41"E. RAD.
N.6°42'57"E.
155.49'
N.25°05'30"E.
168.45'
N.16°52'41"E. RAD.
N.16°20'39"W. RAD.
N.68°27'32"W. RAD.
N.59°23'34"W. RAD.
N.37°57'13"E. RAD.
N.89°44'22"W.
N.36°55'08"W. RAD.
N.25°05'30"E.
N.17°19'36"E. RAD.
N.22°0'72"W. RAD.
N.89°34'16"W.
N.0°25'44"E.
130.65'
130.00'
110.00'
N.0°25'44"E.
N.0°25'44"E.
N.0°25'44"E.
N.0°25'44"E.
N.89°34'16"W.
N.45°29'50"W.
N.37°59'16"W.
N.89°34'16"E.
S.89°37'32"W.
S.64°34'30"E.
S.35°36'14"E. RAD.
S.81°30'13"W.
S.0°25'44"W.
S.89°44'22"E.
S.0°25'44"W.
S.0°25'44"W.
S.0°25'44"W