Clay County, Missouri
Land Survey Document

F 76768

JUN 12 1987

CERTIFICATE OF SURVEY

AYLETT, RUTHERFORD & EUTSLER SURVEYING, INC.

7200 NORTH GRAND
GLADSTONE, MISSOURI 64118
436-0732

BOOK 4773 PAGE 757

ORDERED BY: JOHN BARTH

JOB#: 19859
DATE: 5-18-1987
Revised: 6-3-1987

DESCRIPTION:
TRACT "A": All of Lot 7 and the East 5.00 feet of Lot 8, Block 10, DUNDEE HILLS, a subdivision of land in Kansas City, Clay County, Missouri.

TRACT "B": All of Lot 8, EXCEPT the East 5.00 feet thereof, Block 10, DUNDEE HILLS, a subdivision of land in Kansas City, Clay County, Missouri.

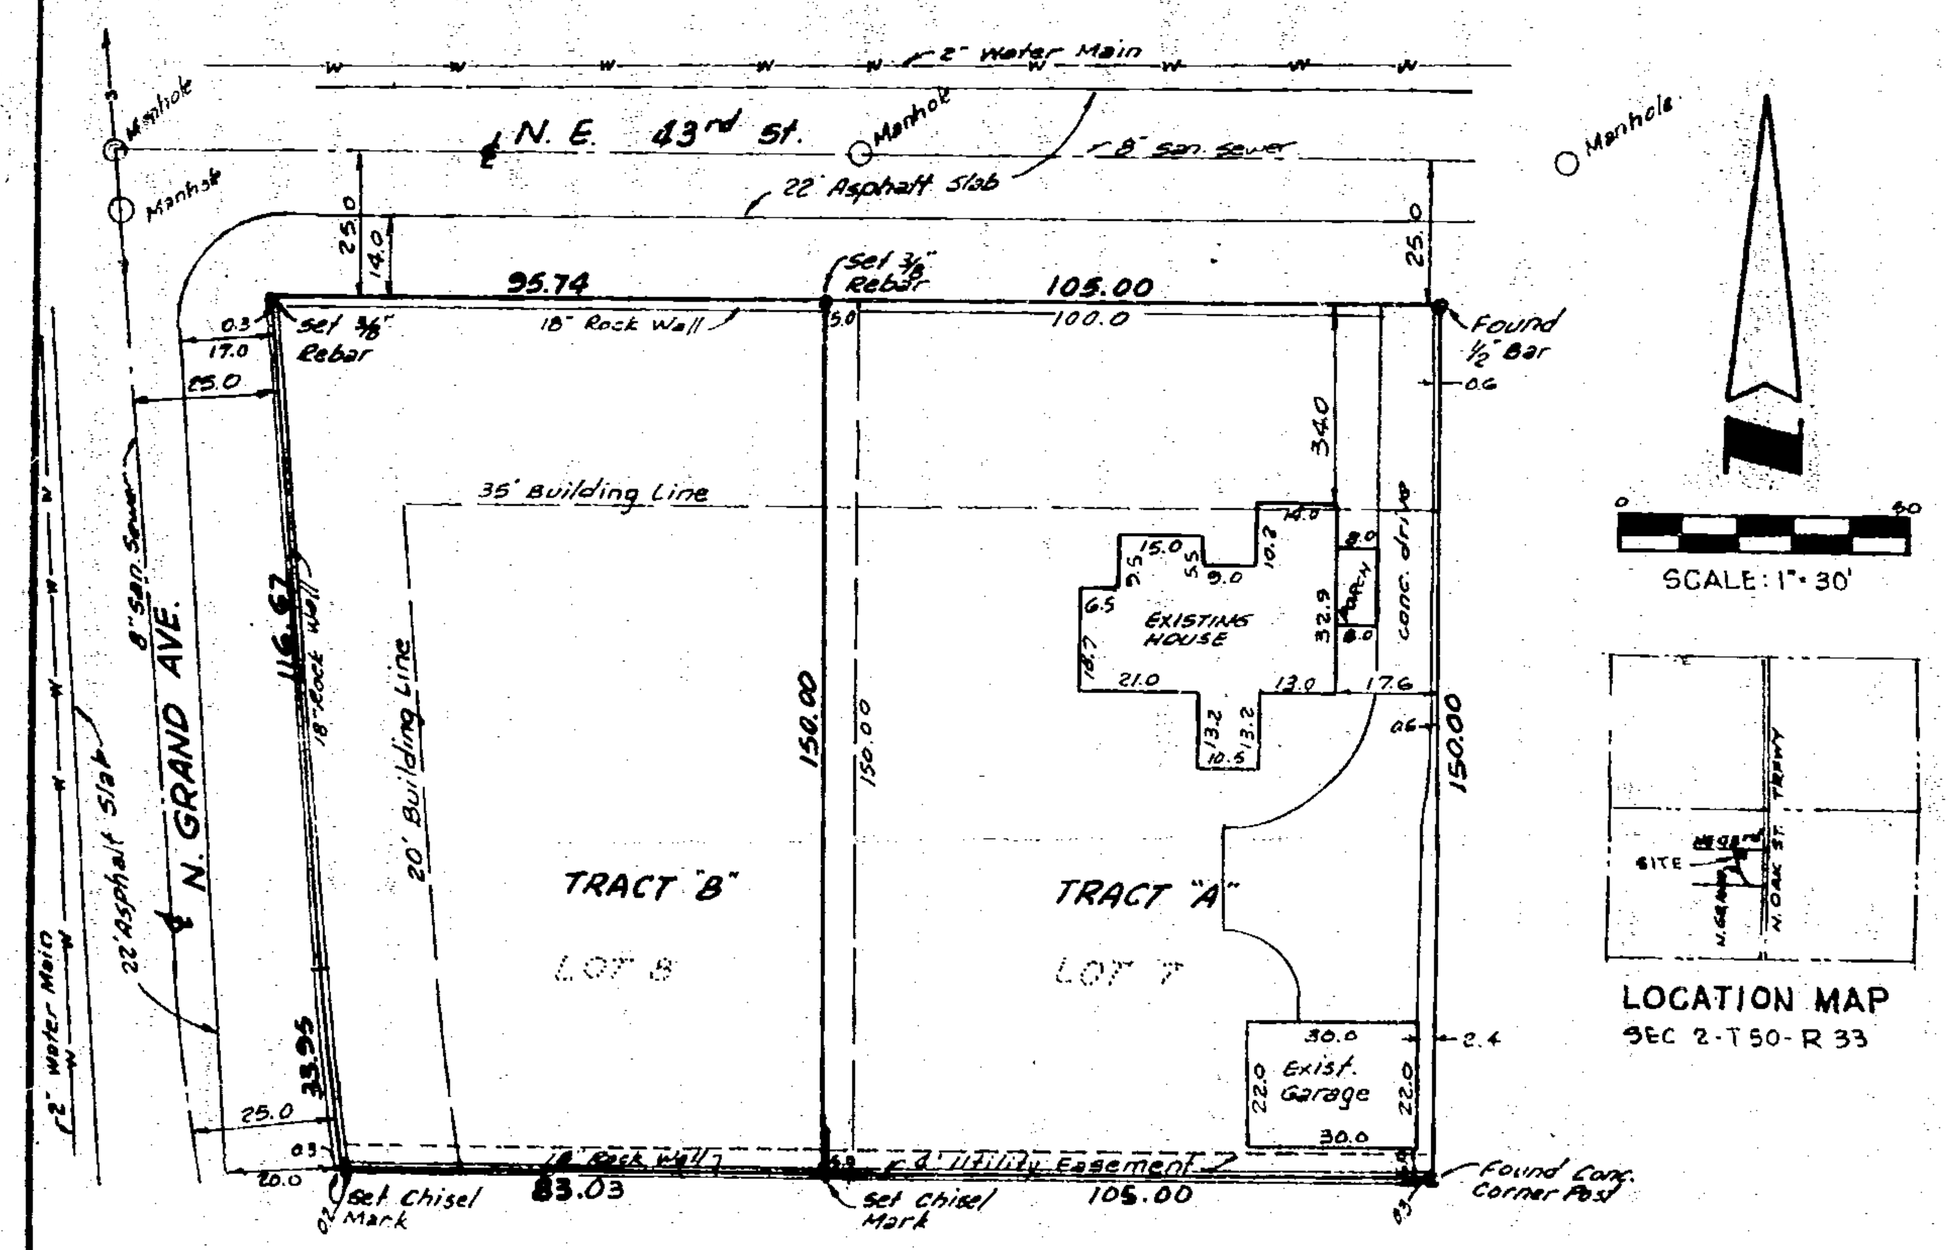

IN WITNESS WHEREOF: The undersigned proprietors described hereon have caused this instrument to be executed this 9th day of June, 1987.

George E. Weidmann

Maude Lee Weidmann
by George E. Weidmann
ATTORNEY-IN-FACT

STATE OF MISSOURI)
COUNTY OF CLAY) s.s.

On this 9th day of June, 1987, before me the undersigned Notary Public, personally appeared George E. Weidmann and Maude Lee Weidmann, husband and wife, who before me appeared duly sworn, did say that they are the owners of the above described property and acknowledged to me they executed the within and foregoing instrument as their free act and deed.

IN WITNESS WHEREOF: I have hereunto set my hand and affixed my notarial seal at my office in Clay County, Missouri the day and year last written.

JERRY E. BAKER
Notary Public — State of Missouri
Commissioned in Clay County
My Commission Expires Dec. 10, 1988

My Commission Expires:

Jerry E. Baker
NOTARY PUBLIC

I hereby Certify that the Certificate of Survey is based upon an actual survey made by me or under my direct supervision and that said survey meets or exceeds the current minimum standards for property boundary surveys as established by the Department of Natural Resources, Division of Geology and Land Survey of the State of Missouri. I further certify that I have complied with all statutes, ordinances and regulations governing the practice of surveying to the best of my professional knowledge and belief.

Harold E. Rutherford, L.S.-294

APPROVED
NO PLAT REQUIRED
KC CITY PLAN COMMISSION
Secretary
By
File No. 8832 Date JUN 10 1987

10/16/87 L.S.M. Survey

STATE OF MO
CLAY COUNTY
RECORDED
1987 JUN 12 A 11:57
BOOK 4773 PAGE# 757
RECORDER OF DEEDS

By Mary Howard
Deputy

http://www.ClayCoGov.com