Clay County, Missouri
Land Survey Document

# REPLAT LOT 2 DELL ACRES

Book 273
23 — 98
By Lynda Edwards
Deputy

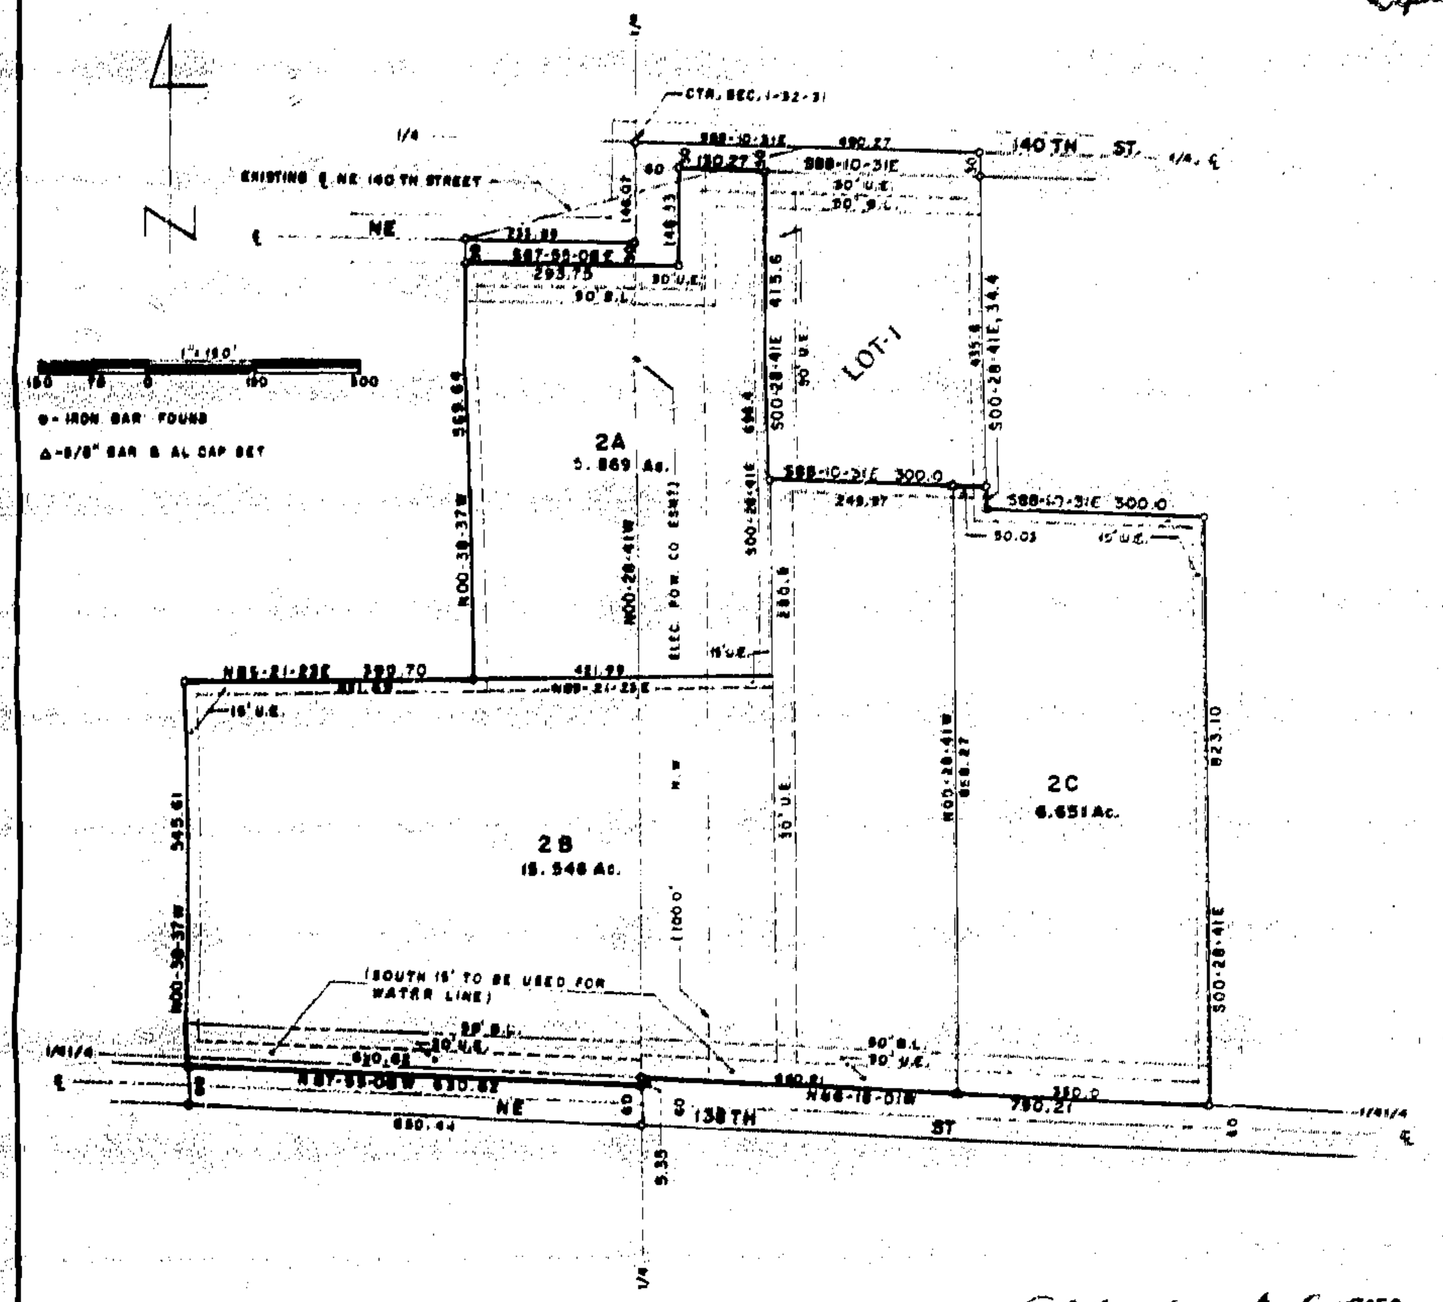


Protective Covenants G 15079 filed 8-4-88 in Book 859 Page 1

NOTE: ALL EASEMENTS ARE 15' EXCEPT THOSE BORDERING ROADS WHICH ARE 30'.

THREE (3) LOTS.

July 18

Eric E. Johnson
Cleo E. Johnson

1877 June

June 9, 1991

Betty A. Little

Notary Public

August

Robert C. Sch

Ed B. Bennett

Charles A. Bragg

Marie Schuster

William Sprague

Gary L. Shum

9/1/92 TM
Book 23

SURVEYOR'S CERTIFICATION

I hereby certify that this (map, plat, map survey or report) was prepared by me or under my direct personal supervision and that I am a duly registered Land Surveyor under the laws of the State of MISSOURI.

Date 7-6-1988 Signed David J. Monroe MO. REG. NO. 1428

M & M LAND SURVEYING SERVICE, INC.
RAY COUNTY COURTHOUSE
P.O. BOX 80, RICHMOND, MO 64085
OFFICE 816/ 776-8243 HOME 816/ 392-5179

| SURVEYOR: DELL JOHNSEN KEARNEY, MO. | | | | |
|---|---|---|---|---|
| 7-6-1988 | 88-71 | 1"=150' | DM | 88-1869 |

http://www.ClayCoGov.com