WALNUT CREEK APARTMENTS

KANSAS CITY, CLAY COUNTY, MISSOURI

(A PLAT OF A PART OF THE SOUTHWEST QUARTER OF SECTION 1 - TOWNSHIP 50 - RANGE 33)

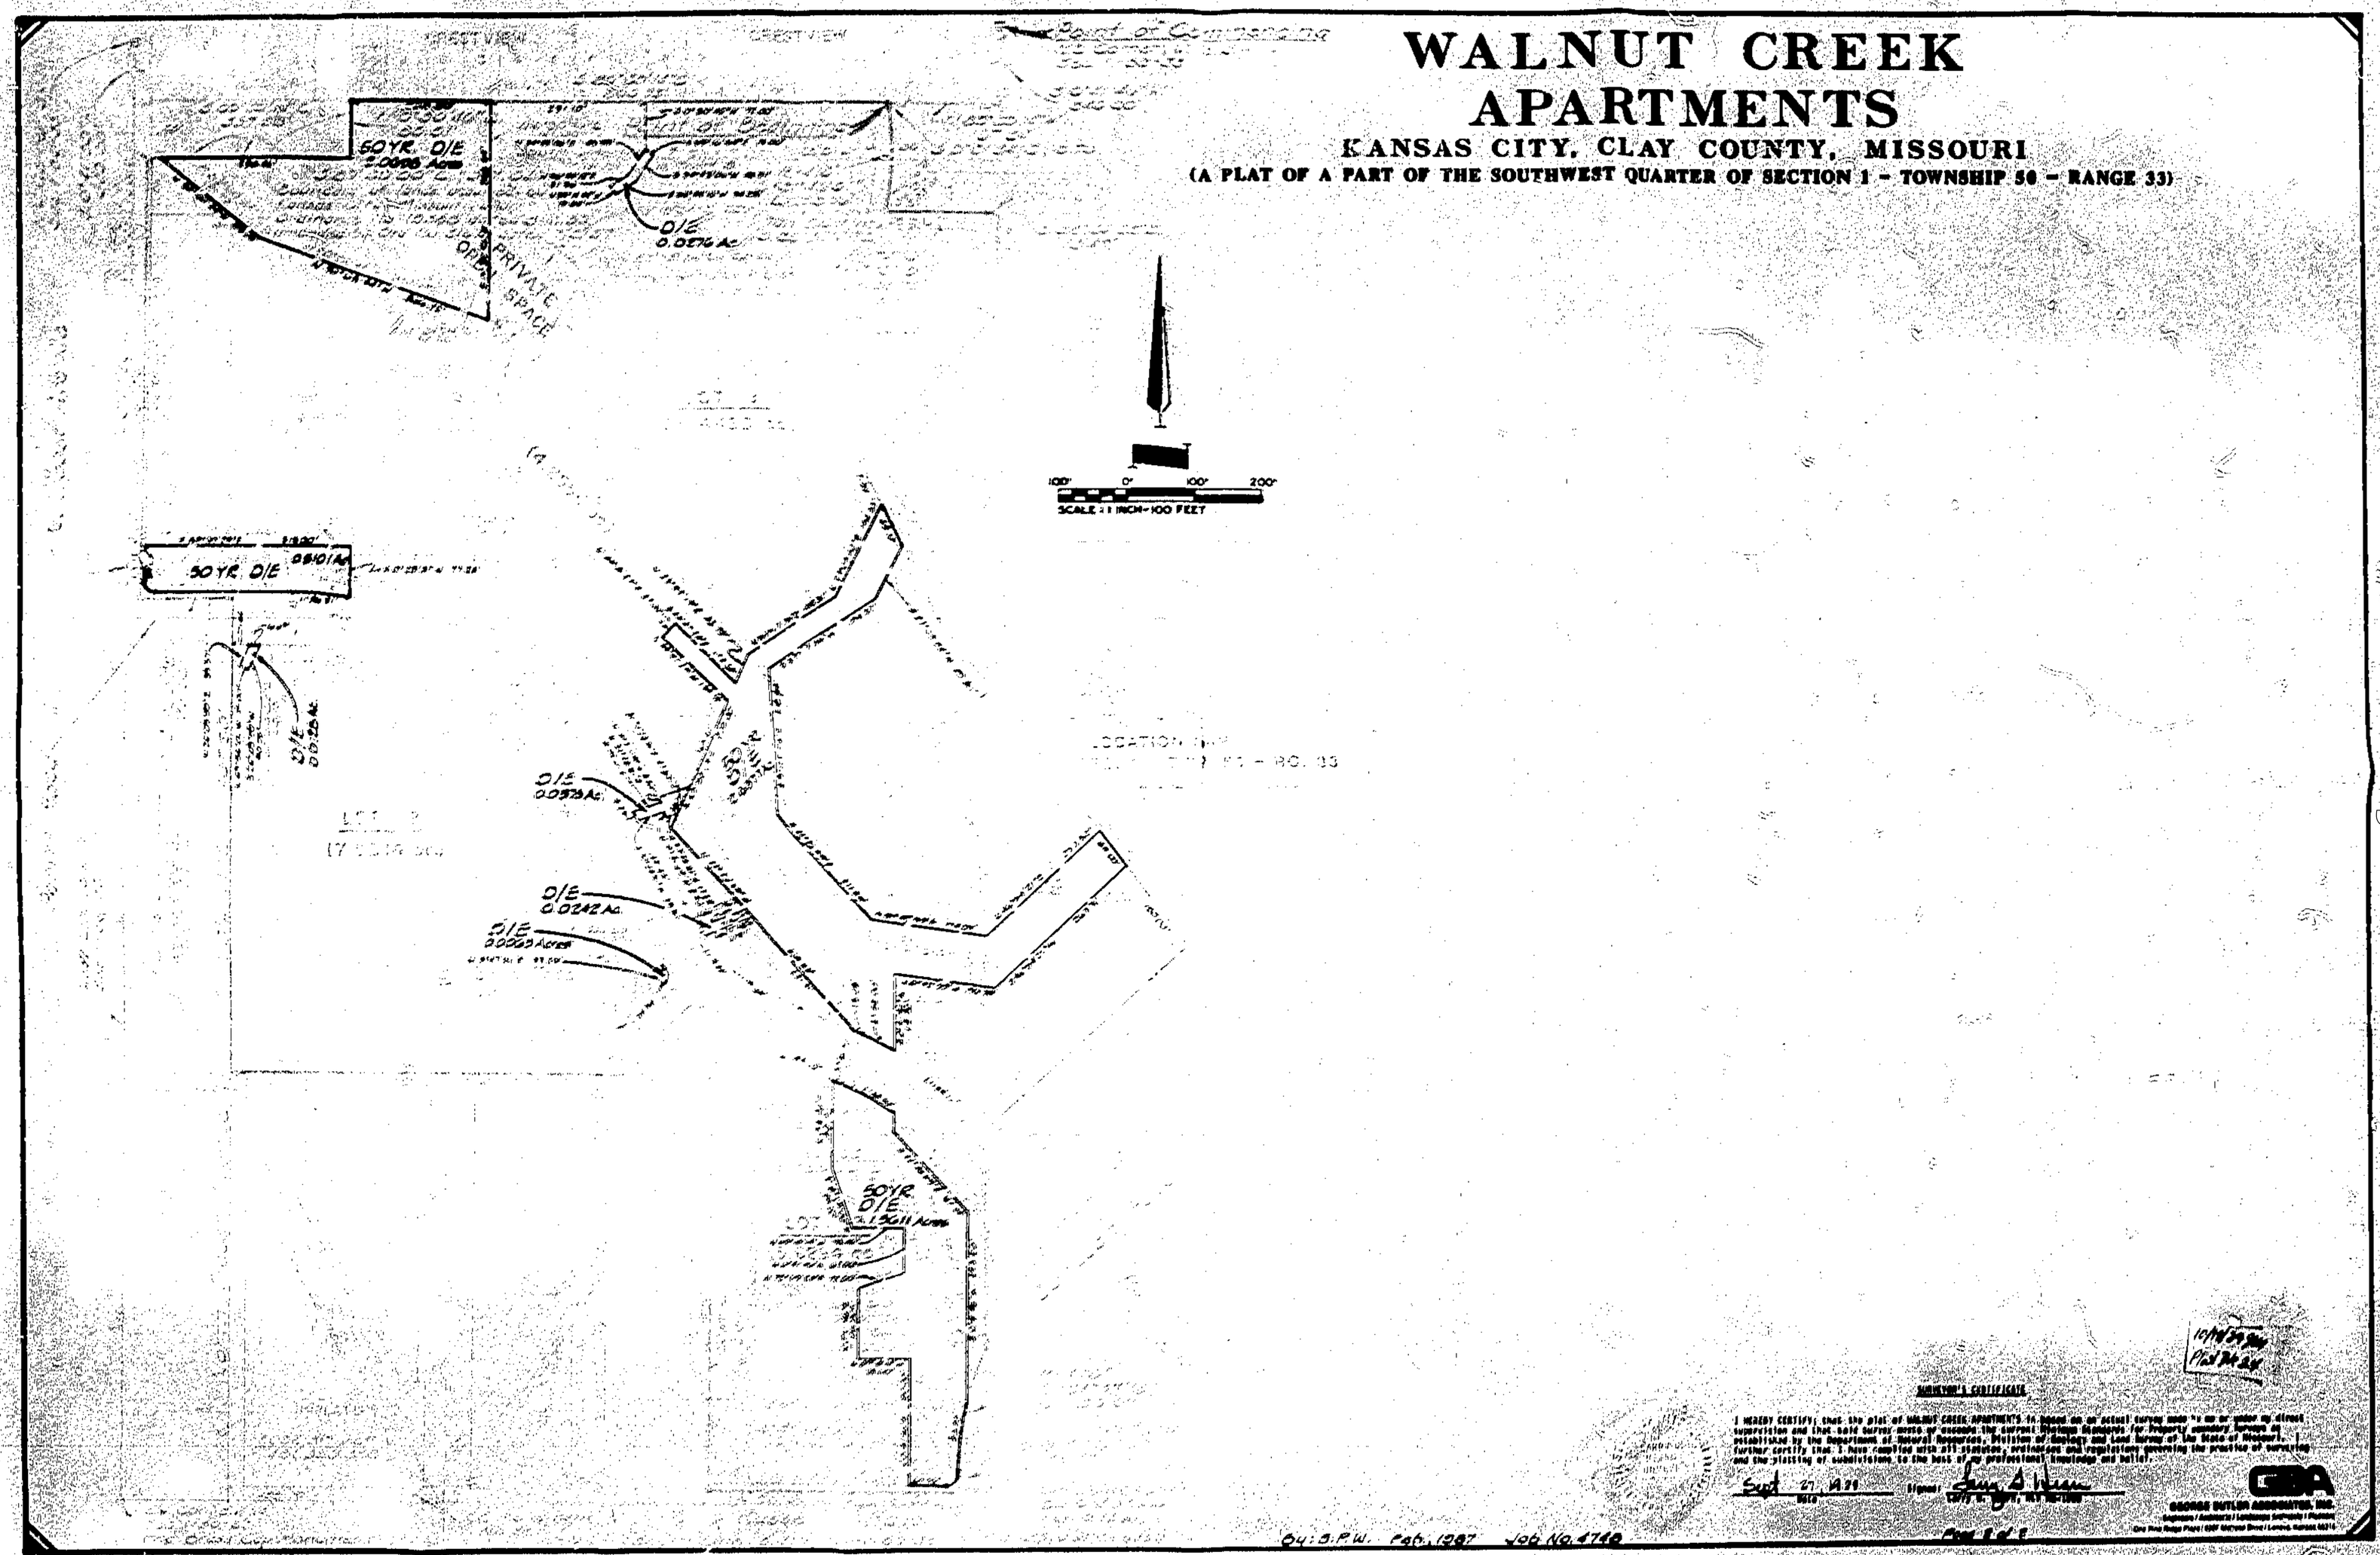

SURVEYOR'S CERTIFICATE

I HEREBY CERTIFY, that the plat of WALNUT CREEK APARTMENTS is based on an actual survey made by me or under my direct supervision and that said survey meets or exceeds the current Minimum Standards for Property Boundary Surveys as established by the Department of Natural Resources, Division of Geology and Land Survey of the State of Missouri. I further certify that I have complied with all statutes, ordinances and regulations governing the practice of surveying and the platting of subdivisions to the best of my professional knowledge and belief.

Sept 27, 1989 Date

Signed: Larry S. Hearn

GEORGE BUTLER ASSOCIATES, INC.

Engineers / Architects / Landscape Architects / Planners

04: S.P.W. Feb. 1987 Job No. 4740

Clay County, Missouri
Land Survey Document

http://www.ClayCoGov.com