OAK BARRY CENTER

A SUBDIVISION IN KANSAS CITY, CLAY COUNTY, MISSOURI

(SHEET 1 OF 2)

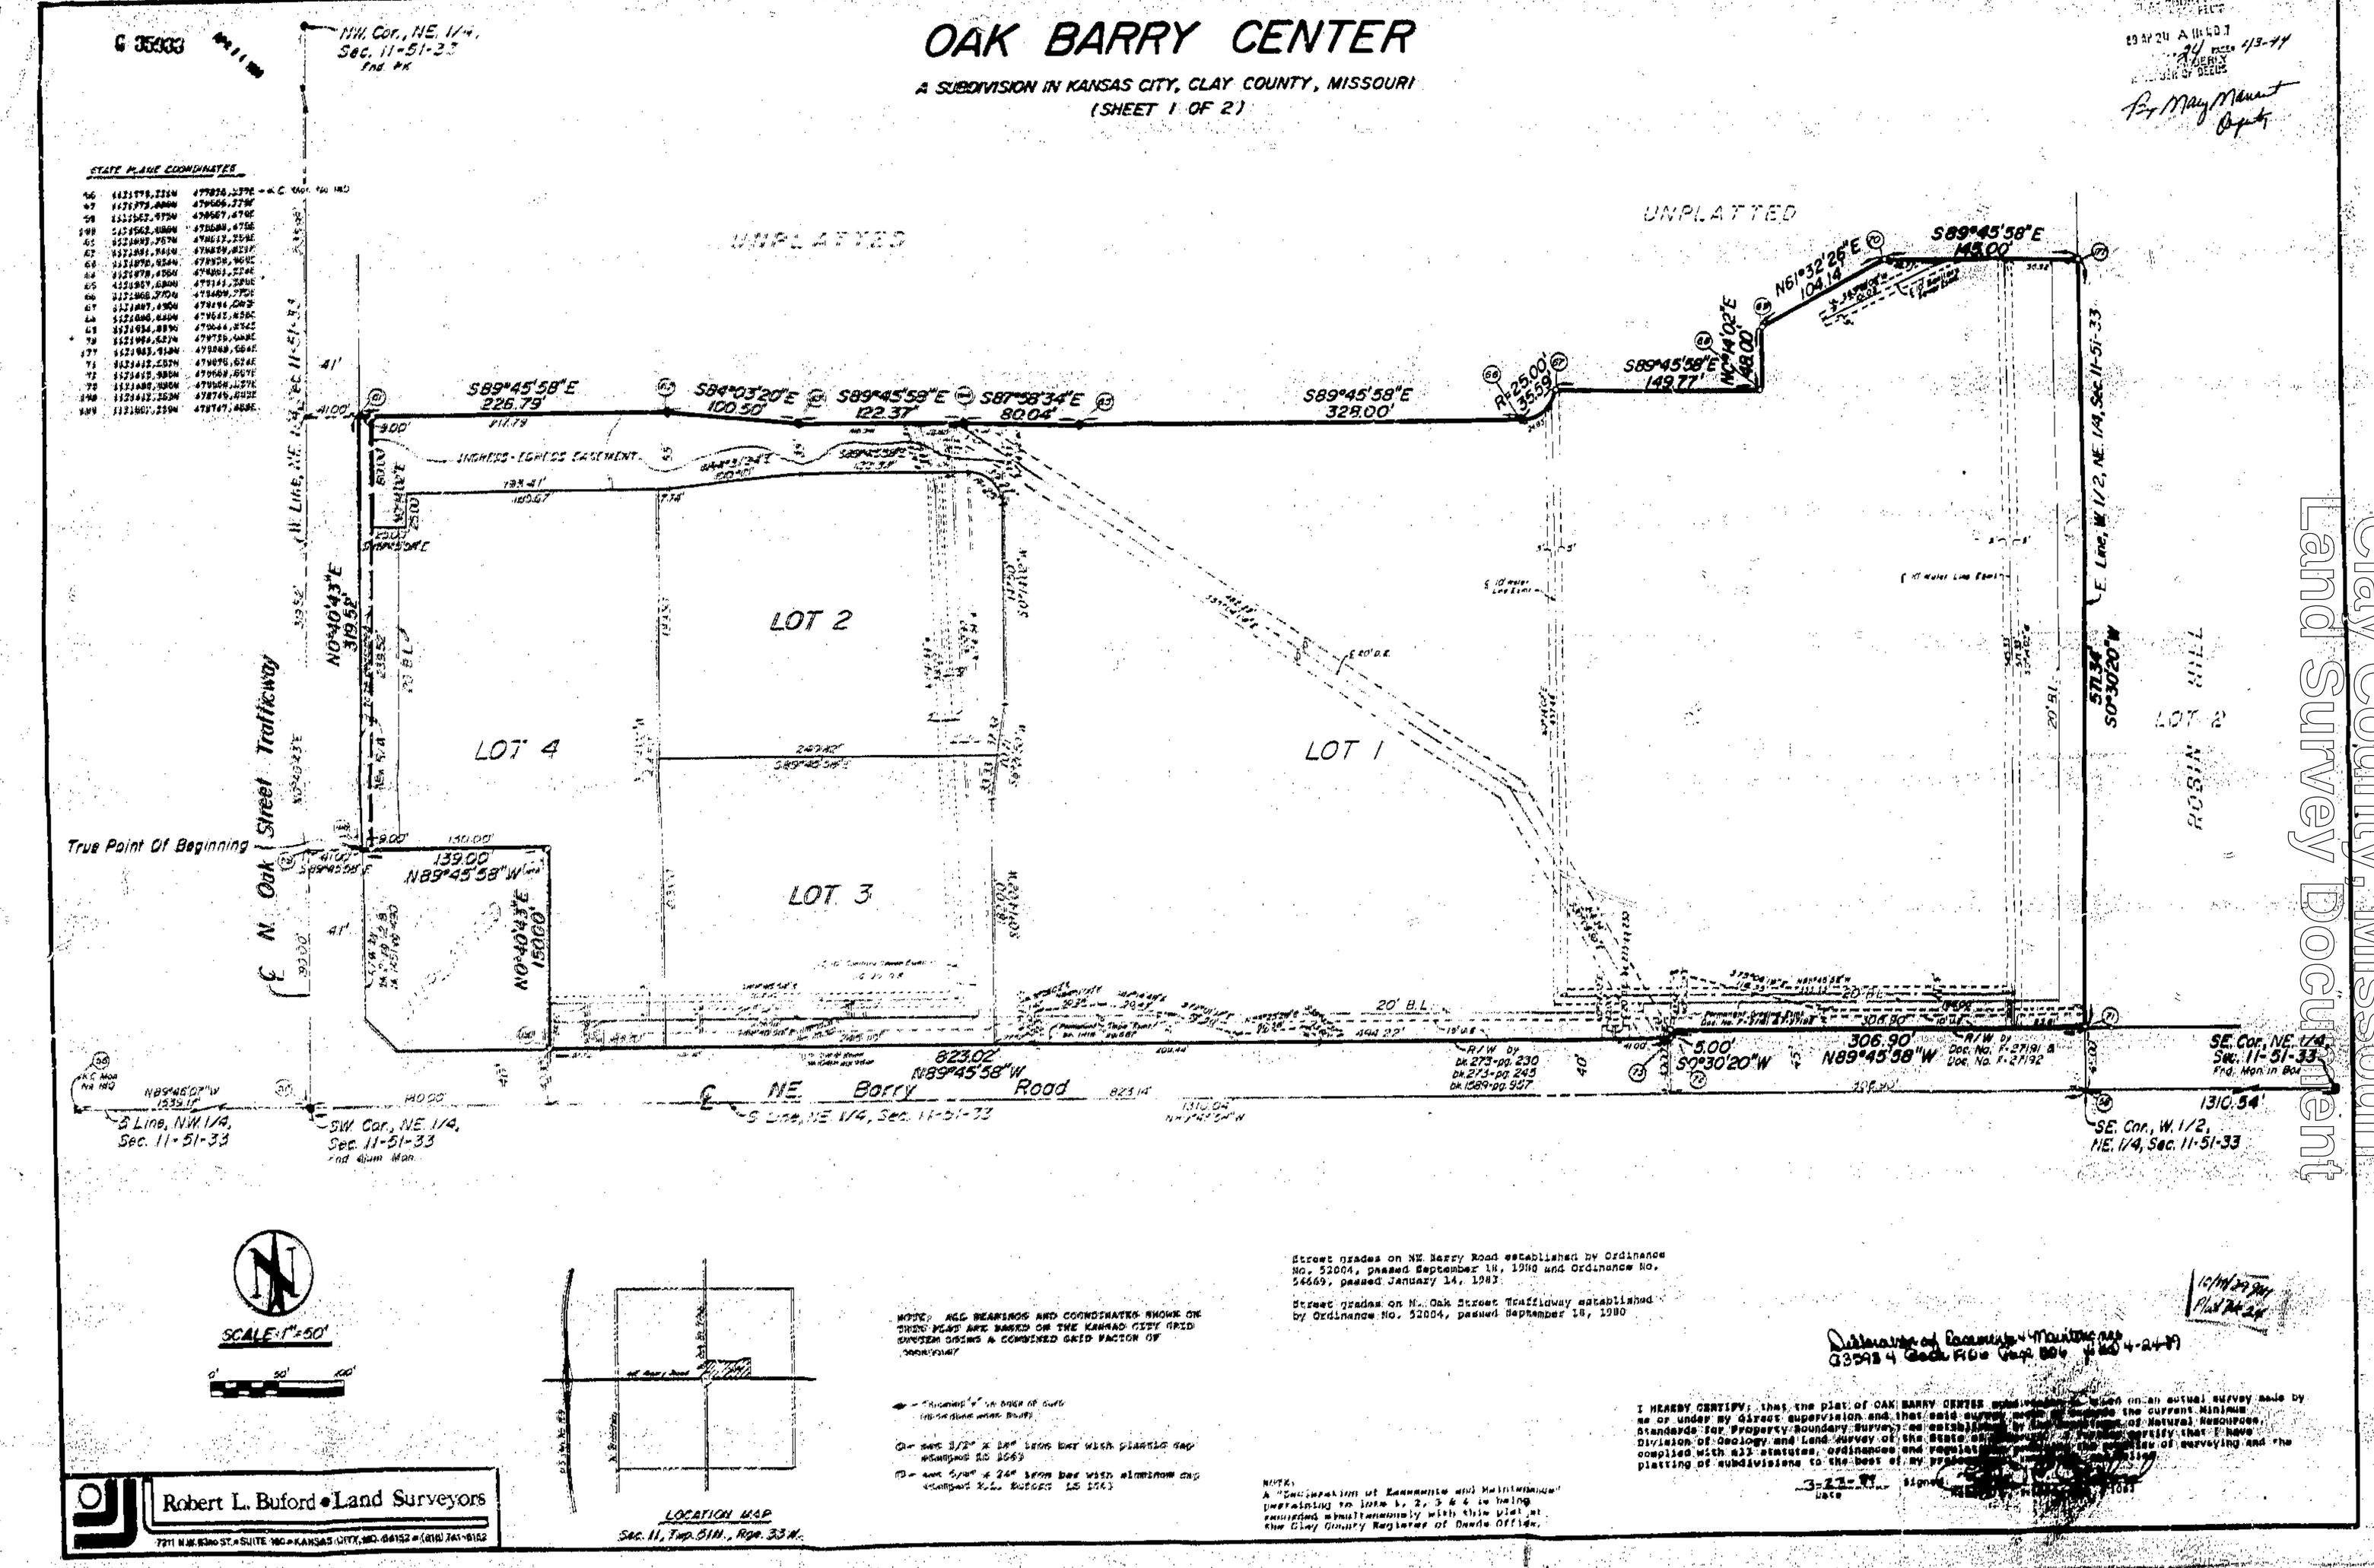

Street grades on NE Barry Road established by Ordinance No. 52004, passed September 18, 1980 and Ordinance No. 56669, passed January 14, 1983.

Street grades on N. Oak Street Trafficway established by Ordinance No. 52004, passed September 18, 1980

NOTE: ALL BEARINGS AND COORDINATES SHOWN ON THIS PLAT ARE BASED ON THE KANSAS CITY GRID SYSTEM GRIDS & COMBINED GRID FACTOR OF .9999[illegible]

NOTE: A "Declaration of Easements and Maintenance" pertaining to lots 1, 2, 3 & 4 is being executed and filed concurrently with this plat at the Clay County Registers of Deeds Office.

I HEREBY CERTIFY: that the plat of OAK BARRY CENTER [illegible] based on an actual survey made by me or under my direct supervision and that said survey [illegible] the current Minimum Standards for Property Boundary Surveys [illegible] of Natural Resources, Division of Geology and Land Survey of the State of [illegible] certify that I have complied with all statutes, ordinances and regulations [illegible] of surveying and the platting of subdivisions to the best of my [illegible]

3-22-84
Date

Signed [illegible]

STATE OF MO. COUNTY OF CLAY FILED 89 AP 24 A 11:40 AM 84 PAGE 413-44 AVERY [illegible] OF DEEDS

By Mary Mount Deputy

Dedication of Easements & Maintenance
G3593 4 Book 506 Page 804 to 807 4-24-89

10/14/89 Plat 24-24

http://www.ClayCoGov.com
Clay County, Missouri
Land Survey Document