Clay County, Missouri
Land Survey Document

BRUNING 40-107 45325

G 27591

CERTIFICATE OF UNIT SURVEY
UNIT 124
(PART OF LOT 3, BLOCK 2, WESTWOODS, FOURTH PLAT)

LEGAL DESCRIPTION:

ALL OF LOT 3, BLOCK 2, WESTWOODS, FOURTH PLAT, A SUBDIVISION OF LAND NOW IN THE CITY OF LIBERTY, CLAY COUNTY, MISSOURI

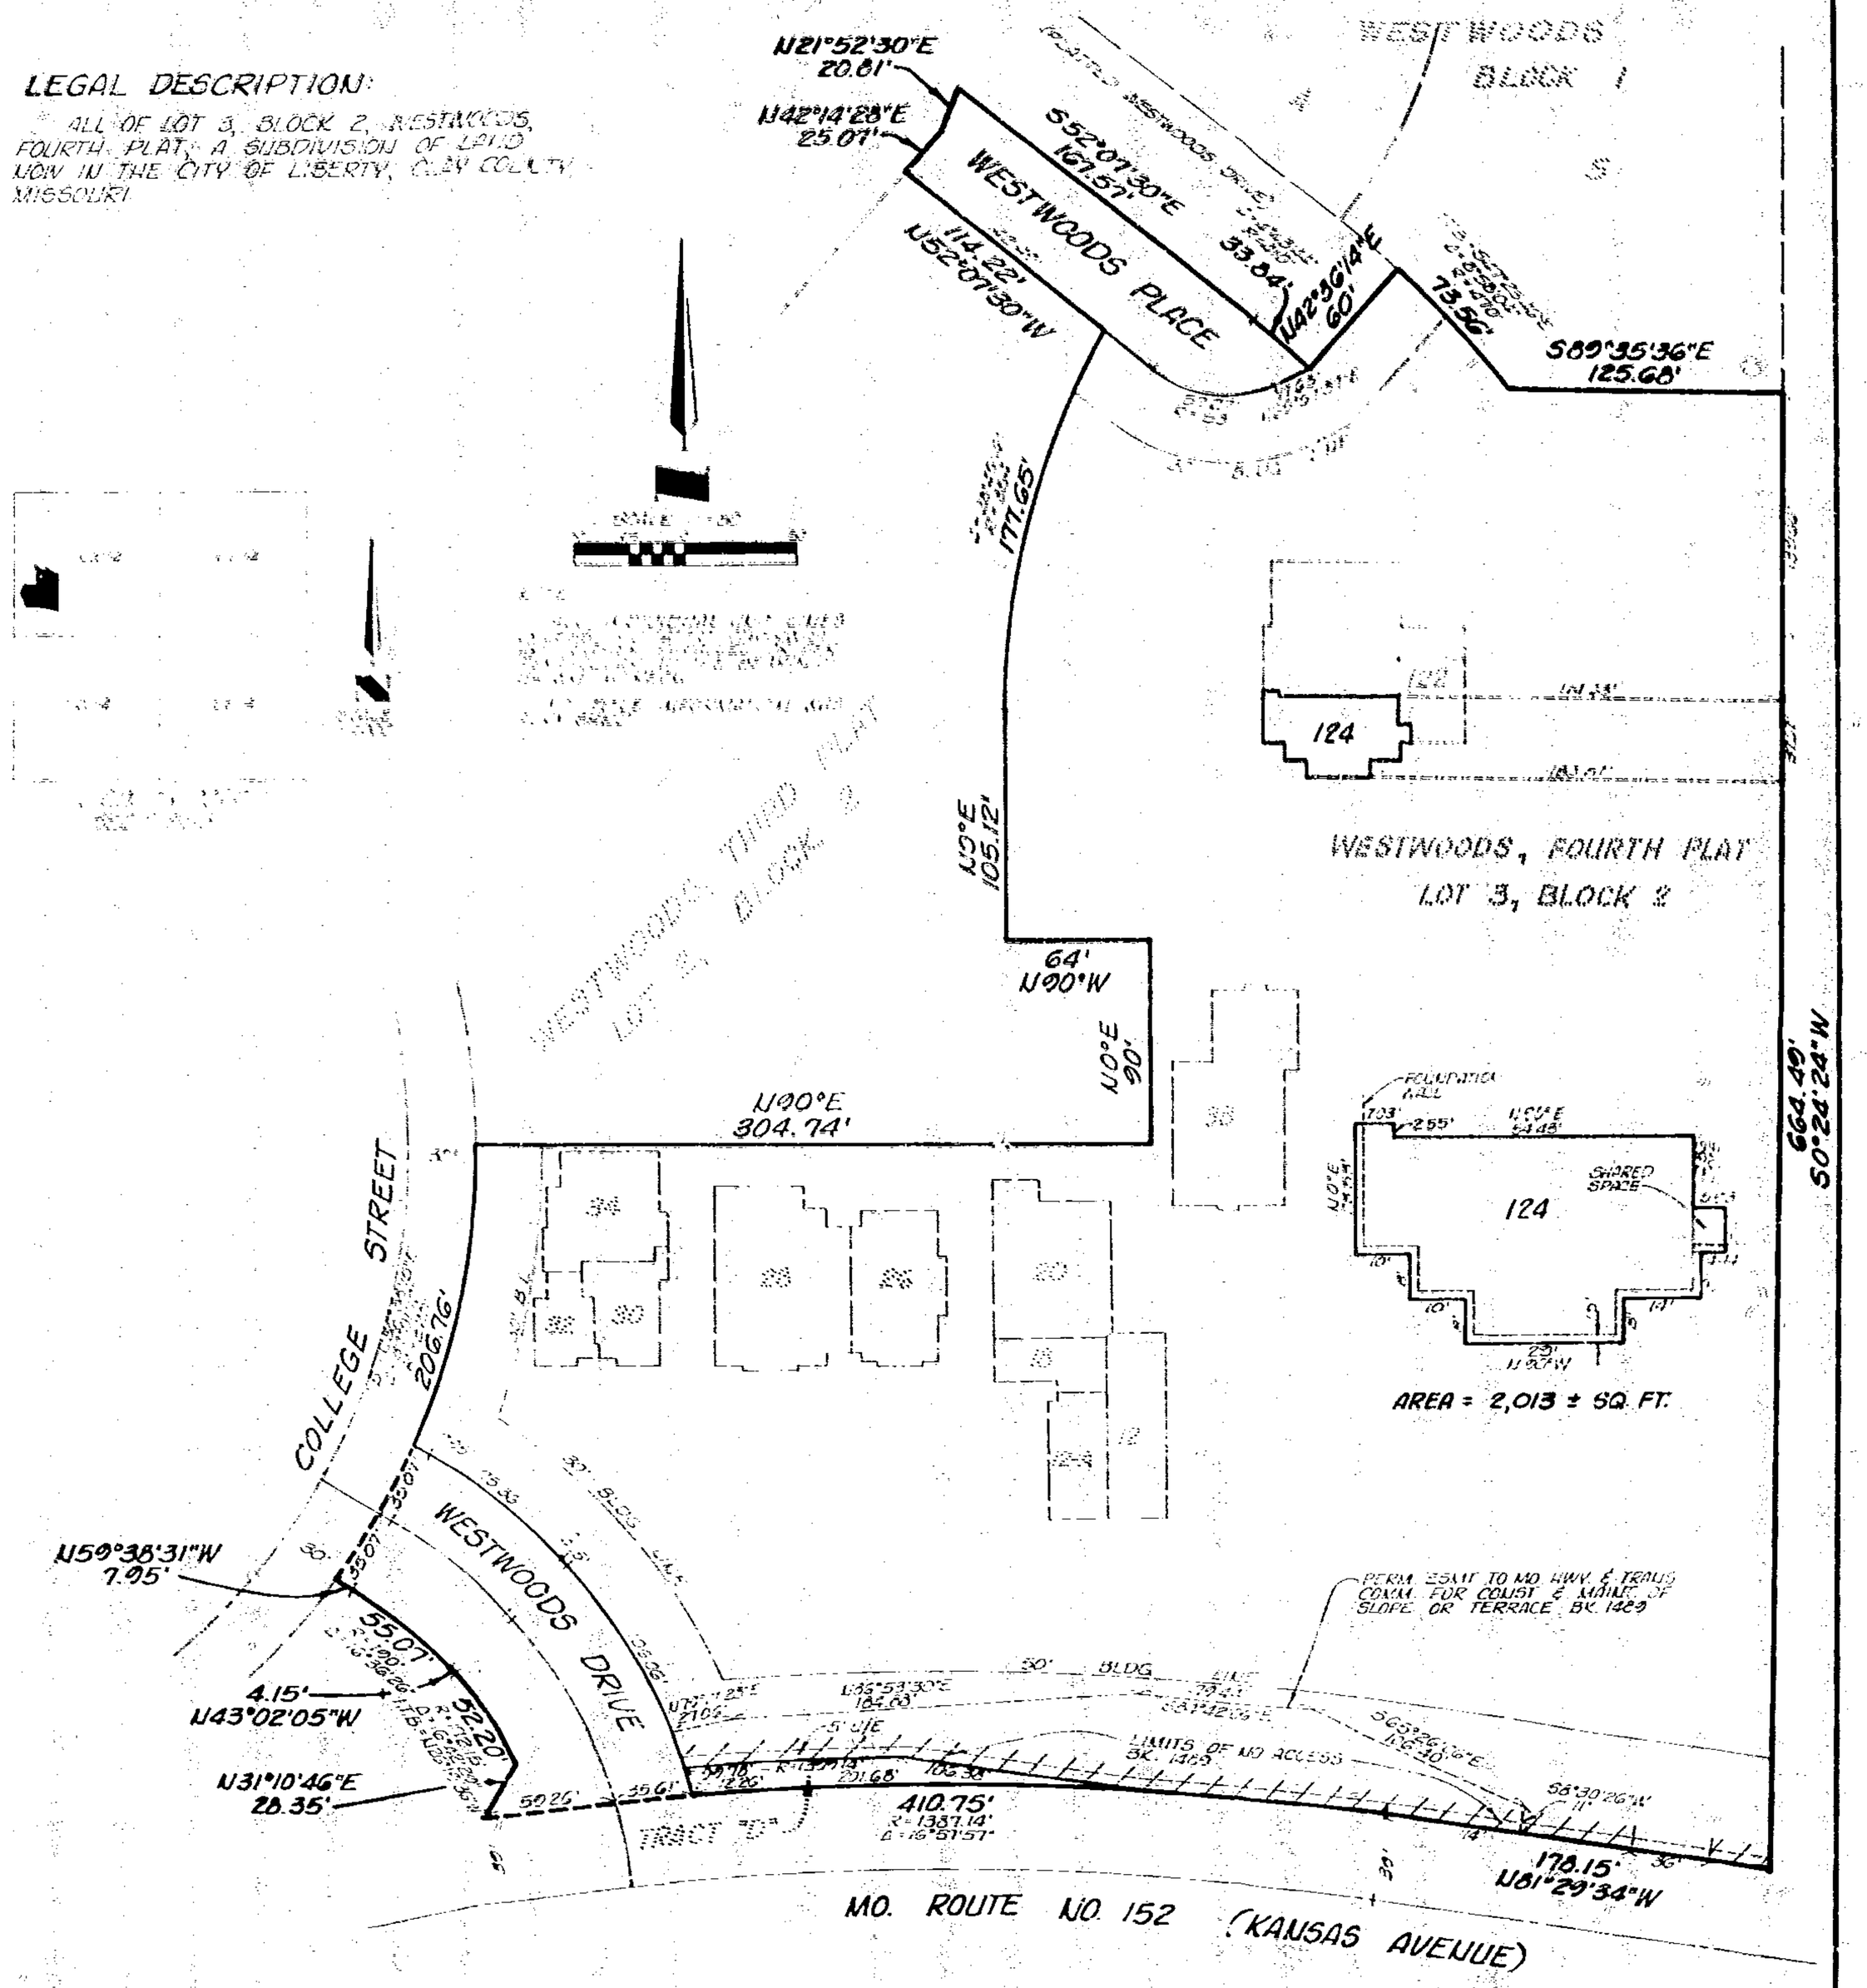

I HEREBY CERTIFY THAT THE INFORMATION SHOWN HEREON IS BASED ON A FIELD SURVEY

BY _____
TERRY L. LEAR NO. LS-1277

DATE 1-3-89

SHAFER, KLINE & WARREN, P.A.
ENGINEERS & SURVEYORS
OVERLAND PARK, KANSAS

http://www.ClayCoGov.com