Clay County, Missouri
Land Survey Document

G 36401
APR 28 1989
BOOK 1907 PAGE 504
STATE OF MO.
89 SP 28 A 10:24 6
1907 PAGE 504
BERLY
RECORDER OF DEEDS
By Linda Edwards
Deputy

DESCRIPTION

That portion of the SE¼ of Section 10, T53N, R31W of the 5th P.M., Clay County, Missouri described as follows: Beginning at a point that is N00-07-28W, 383.18 feet from a point on the South line of said SE¼ that is N88-39-41W, 80.00 feet from the SE corner of said Section 10; thence N88-58-26W, 590.93 feet to the SE corner of Lot 23 in Aull Acres; thence N00-05-36W, 1475.56 feet along the East line of said Aull Acres; thence S88-58-26E, 590.13 feet; thence S00-07-28E, 1475.57 feet parallel with and 80.0 feet West of the East line of said SE¼ to the point of beginning. Said portion contains 20.00 acres.

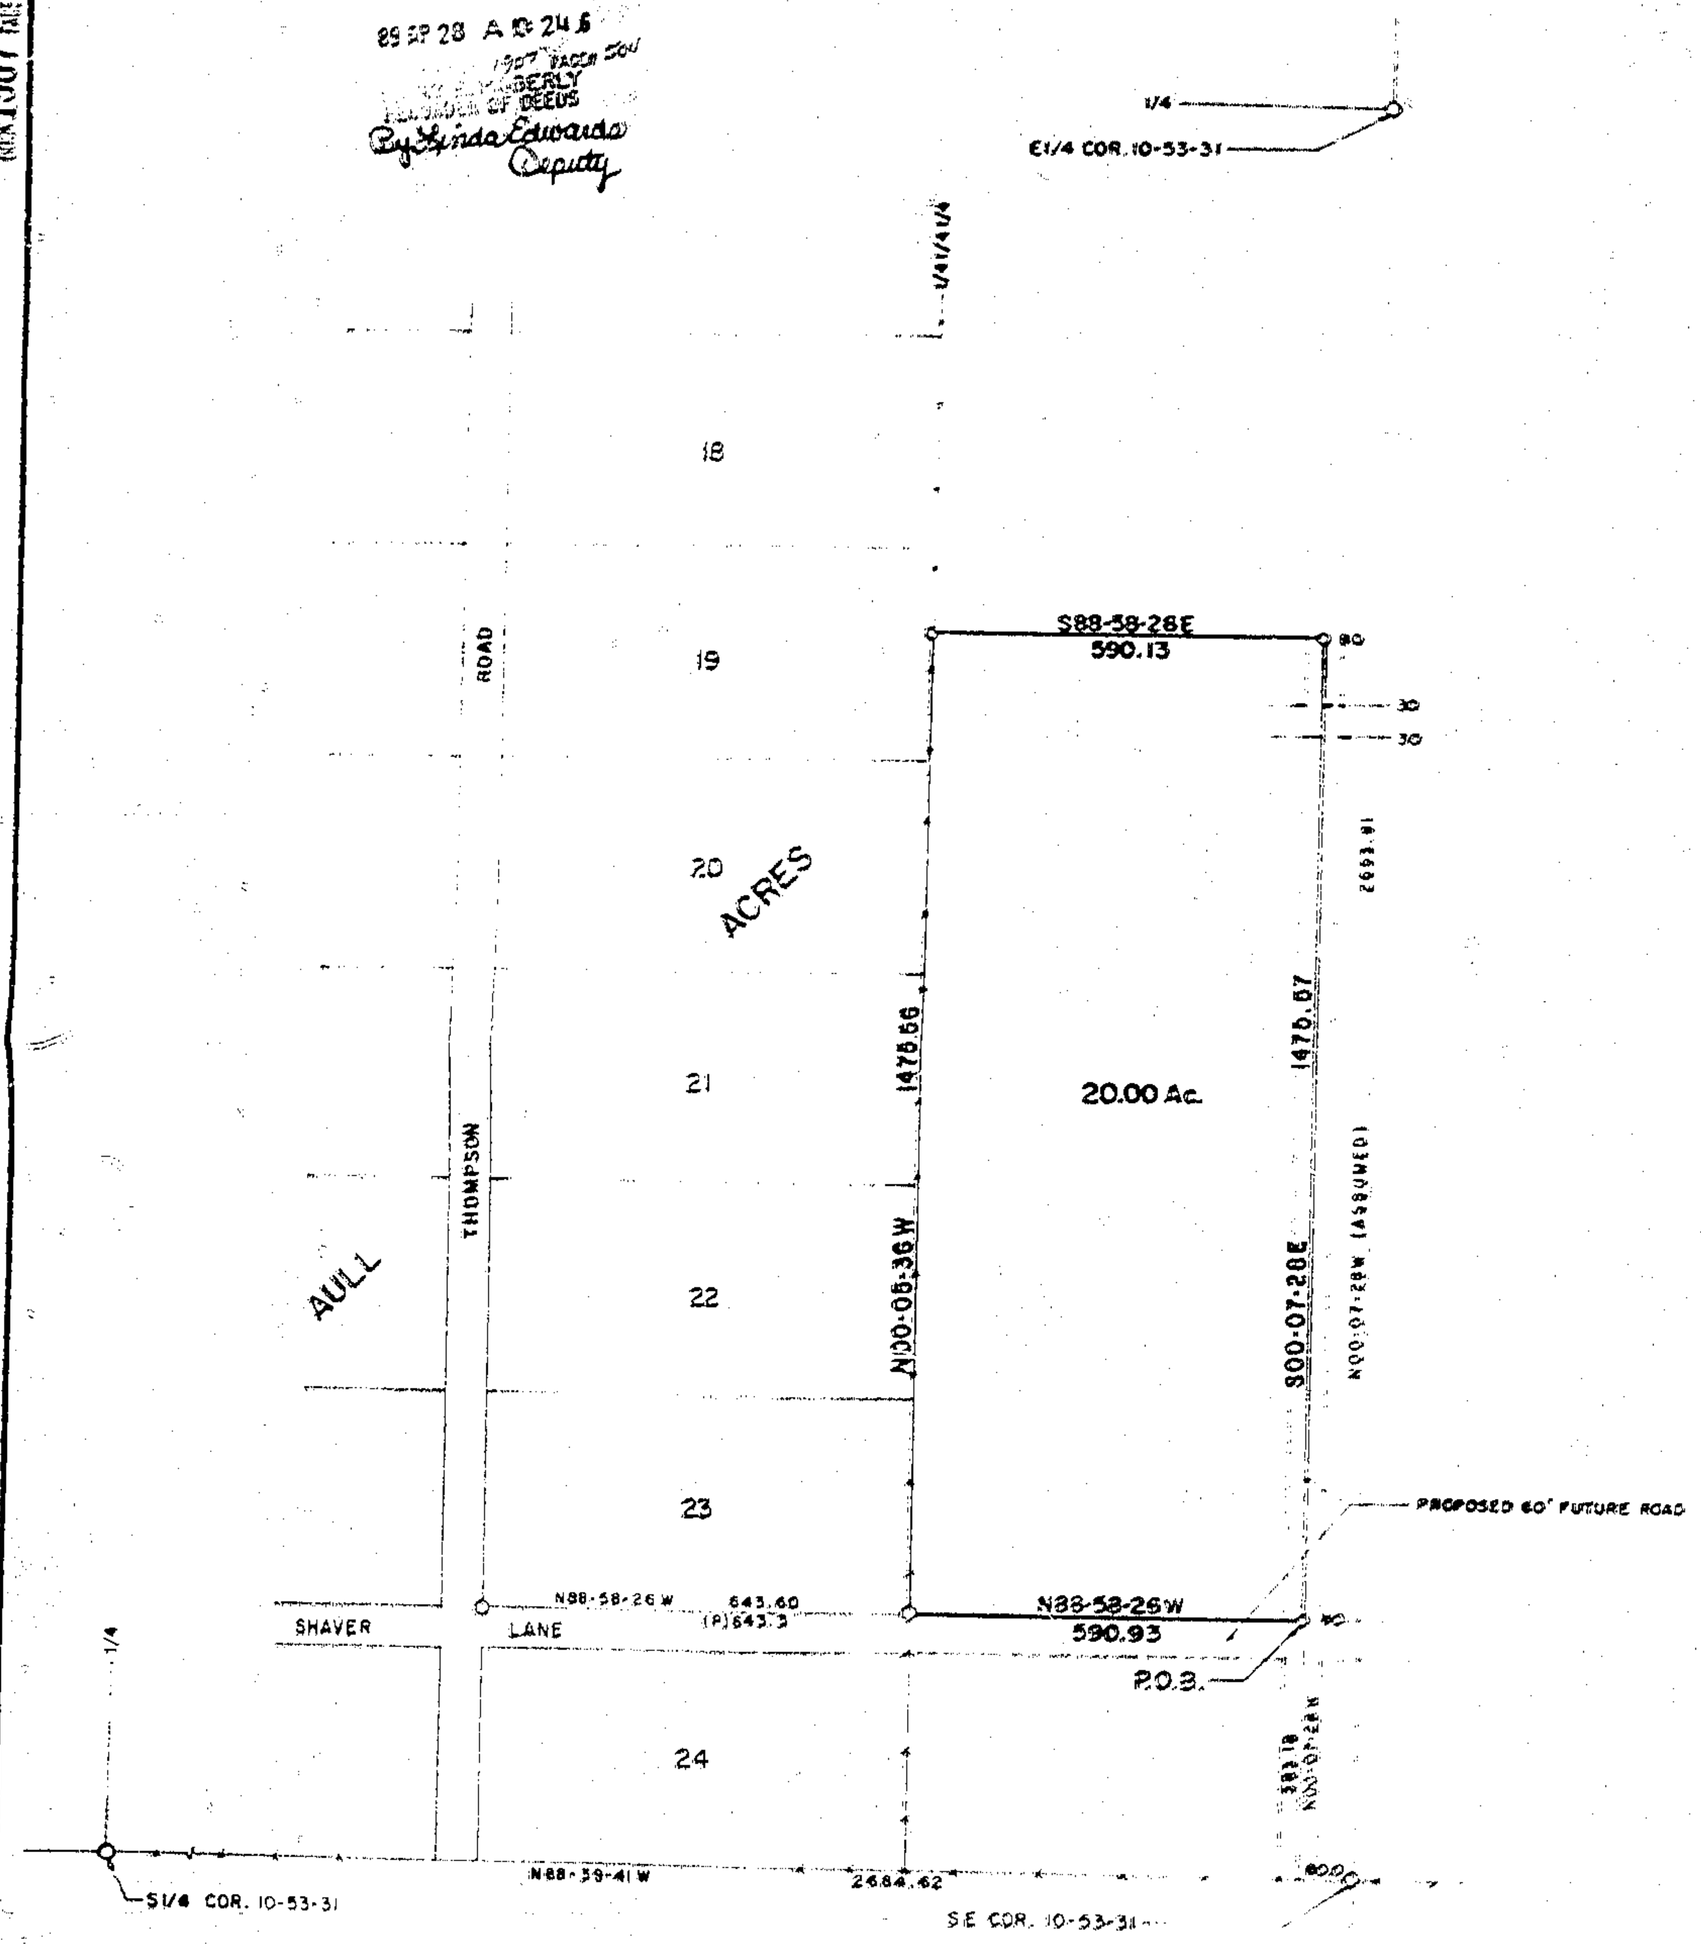

O-BRASS CAP FOUND

O-5/8" BAR FOUND

O-1/2" BAR SET

10/19/89 JM
Surveys

STATE OF MISSOURI
DAVID J. MONROE
NUMBER LS-1433
REGISTERED LAND SURVEYOR

SURVEYOR'S CERTIFICATION

I hereby certify that this plan, plat, map, survey or report was prepared by me or under my direct personal supervision and that I am a duly registered Land Surveyor under the laws of the State of Missouri and the boundary survey (☒ does ☐ does not ☒ meet ☐) exceed the current Missouri minimum standards for property boundary surveys. D.N.R. 10 CSR 30-2.010

Date: 4-20-1989 Signed: David J. Monroe
David J. Monroe MO. REG. NO. 1433

DIAMOND R. CORPORATION
CORPORATE SEAL
MISSOURI

M & M LAND SURVEYING SERVICE, INC.
112 SOUTH COLLEGE ST.
P.O. BOX 83, RICHMOND, MO 64085
OFFICE 816 / 776-6343 HOME 816 / 380-4576

SURVEY FOR DIAMOND R. CORPORATION
KEARNEY, MO.

4-20-1989	89-83	1" = 200'	DM	89-2089

http://www.ClayCoGov.com