Clay County, Missouri
Land Survey Document

THOMSON TITLE CORP.

WYNBRICK
LOT SPLIT PLAT
LOT 11 – BLOCK 2

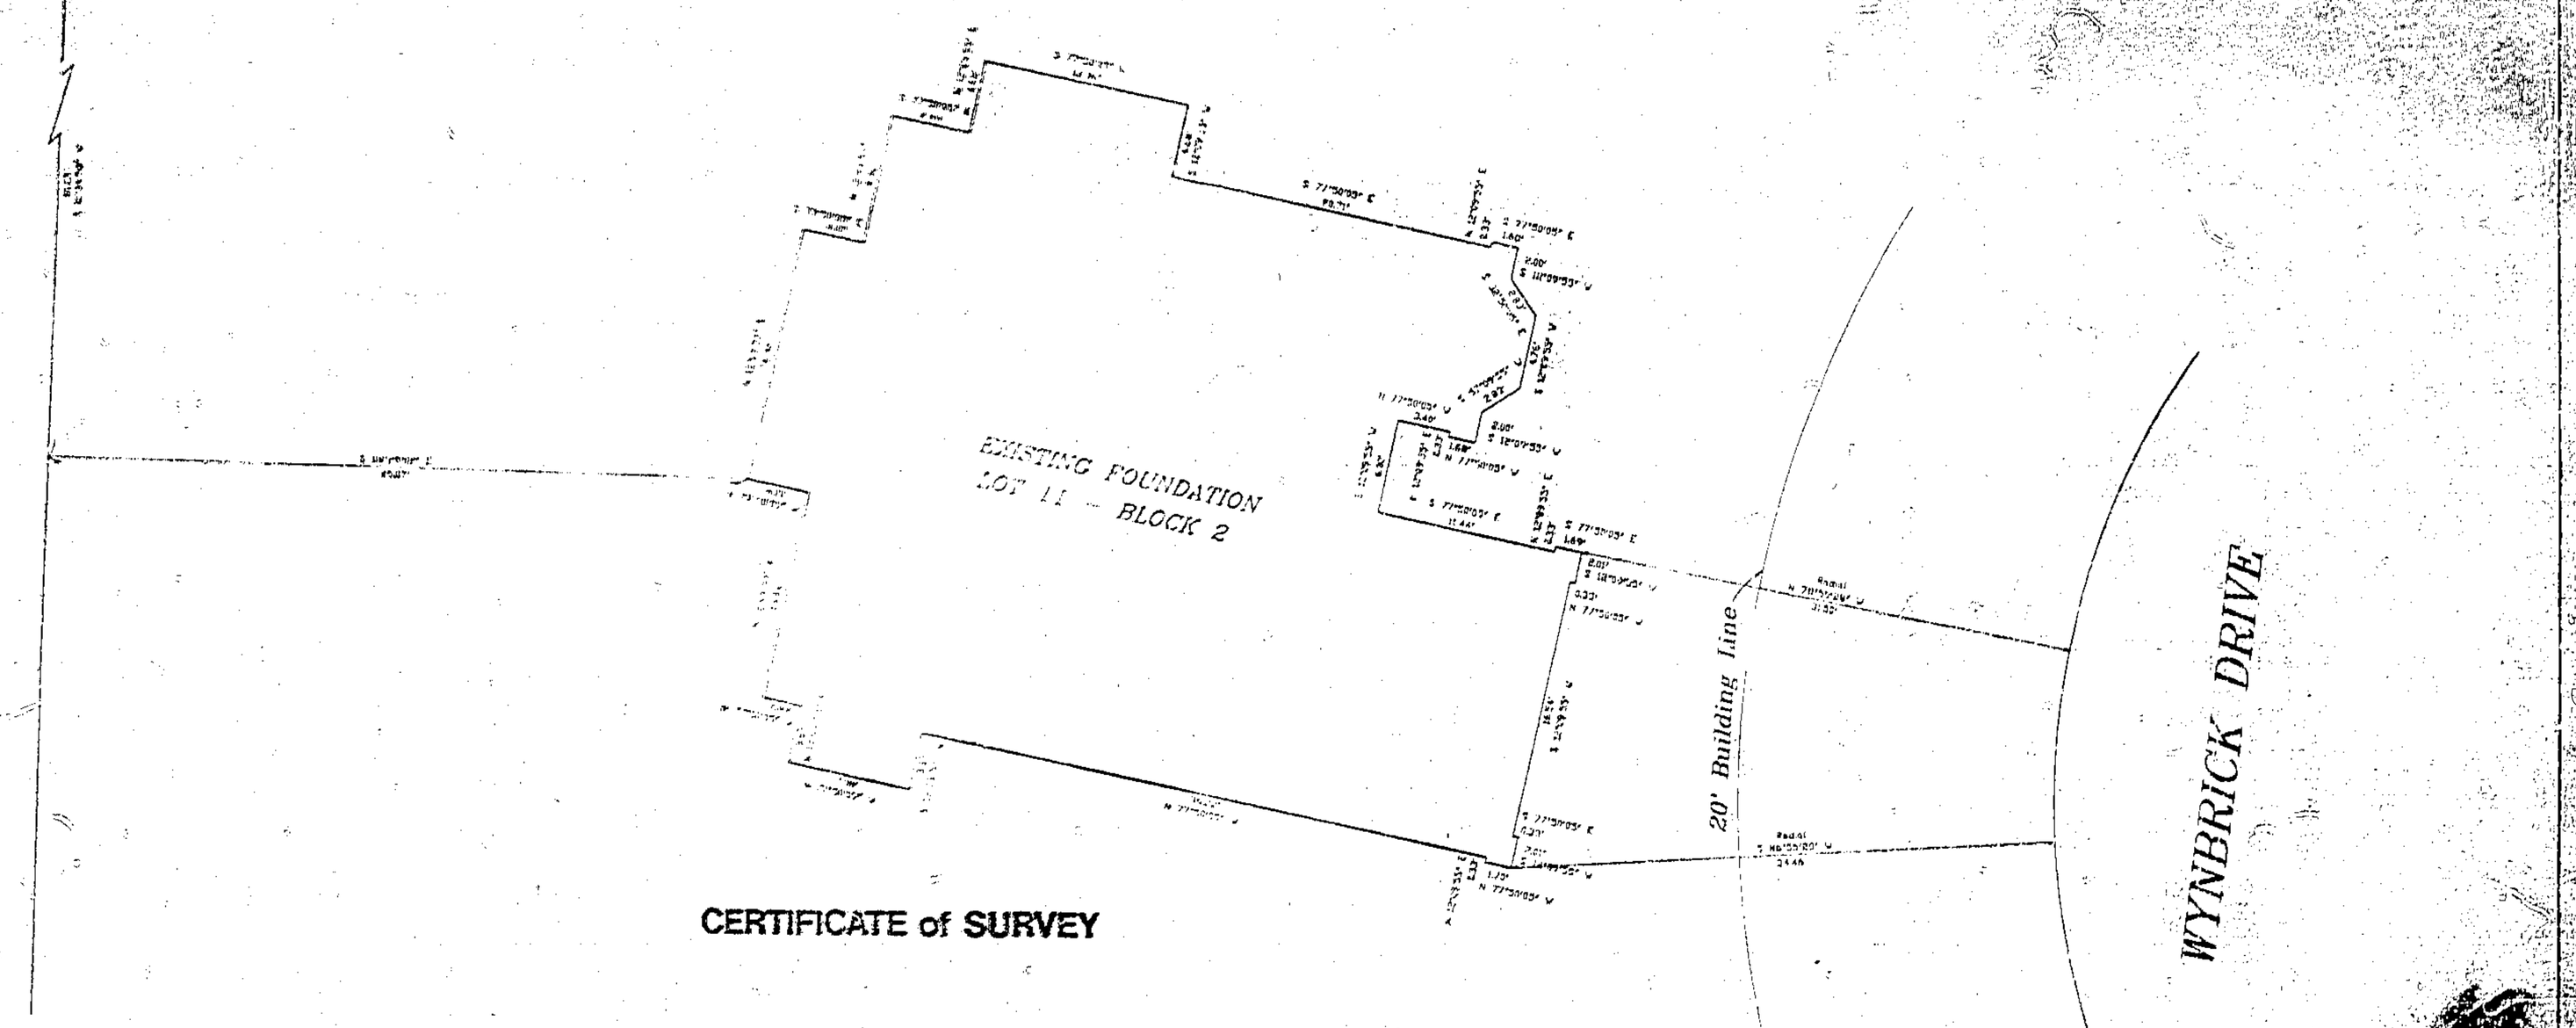

CERTIFICATE of SURVEY

GRAPHIC SCALE

(IN FEET)
1 inch = 5 ft.

Robert L. Buford • Land Surveyors

IN TESTIMONY WHEREOF: WYNBRICK, INC., a Missouri Corporation, has caused these presents to be executed this 18th day of December, 1990.

WYNBRICK, INC.

Joe H. Duffey
Joe H. Duffey, Secretary

STATE OF MISSOURI
COUNTY OF CLAY } ss.

Be it remembered that on this 18th day of December, 1990, before me, the undersigned, a Notary Public in and for the County and State aforesaid, came Joe H. Duffey, to me personally known, who being duly sworn by me, did say that he is Secretary of Wynbrick, Inc., and that said instrument was signed and sealed in behalf of said corporation by authority of its Board of Directors and that said Joe H. Duffey acknowledged said instrument to be the free act and deed of said corporation.

IN WITNESS WHEREOF: I have hereunto set my hand and affixed my notarial seal at my office on the date herein last above written.

My Commission expires: [illegible]
Notary Public

Notary Public - State of Missouri
Commissioned in Clay County
My Commission Expires Dec. 17, 1993

4/25/91 JM
Filed - Plat

Approved by the Director of Community Development, under the authority of the Mayor and City Council of Liberty, Missouri.

Patti Banks, Director of Community Development

I HEREBY CERTIFY, that the Lot Split Plat of Lot 11, Block 2, WYNBRICK subdivision is based on an actual survey made by me or under my direct supervision and that said survey meets or exceeds the current "Minimum Standards for Property Boundary Surveys" as established by the Department of Natural Resources, Division of Geology and Land Survey of the State of Missouri. I further certify that I have complied with all [illegible] regulations governing the practice of [illegible] of subdivisions to the best of my [illegible] belief.

12-19-90
Date

http://www.ClayCoGov.com