G 99555 MAR 2 5 1991

w. 1/2 of Tract 13

# BROADVIEW, an addition in-to the Village of Oaks...

Kansas City, Clay Co., Mo.

1109 ne Maple drive

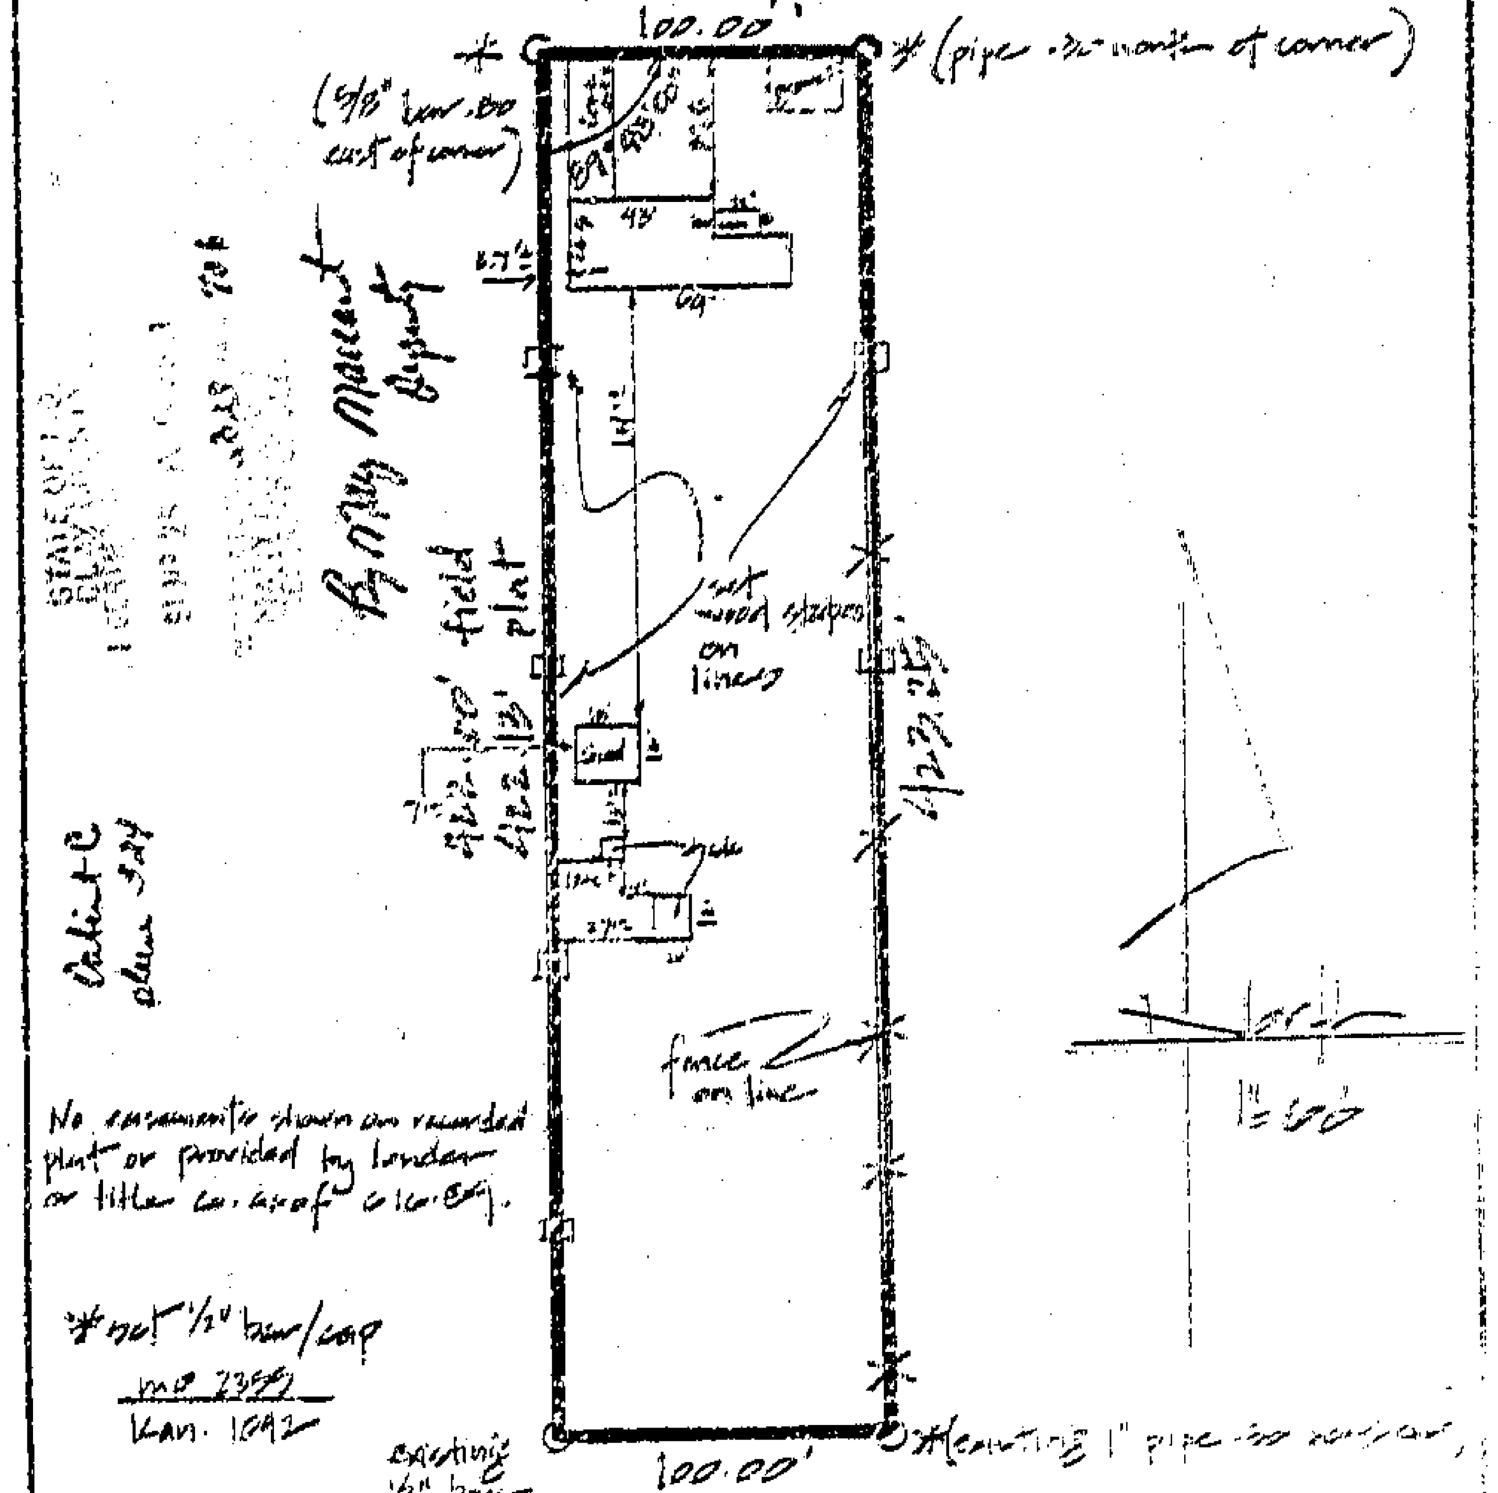


For

Mary + John Stahl
K.C. Mo.

I hereby certify that I have made a survey of the property described hereon and that it was executed in accordance with the minimum standards for property boundary surveys of the Missouri Department of Natural Resources, Division of Geology and Land Survey.

**RENNER**
**AND ASSOCIATES**

1132 Luttrell • P.O. Box 323
Blue Springs, Missouri 64015
816-228-9022

STATE OF MISSOURI
GERALD R. HARRIS
NUMBER LS-2355
REGISTERED LAND SURVEYOR

| | |
|---|---|
| Surveyed by | GH |
| Drawn by | [illegible] |
| Checked by | GH |
| Date | 3-5-91 |
| T/C | none |
| | 3-13 |

stake survey

6

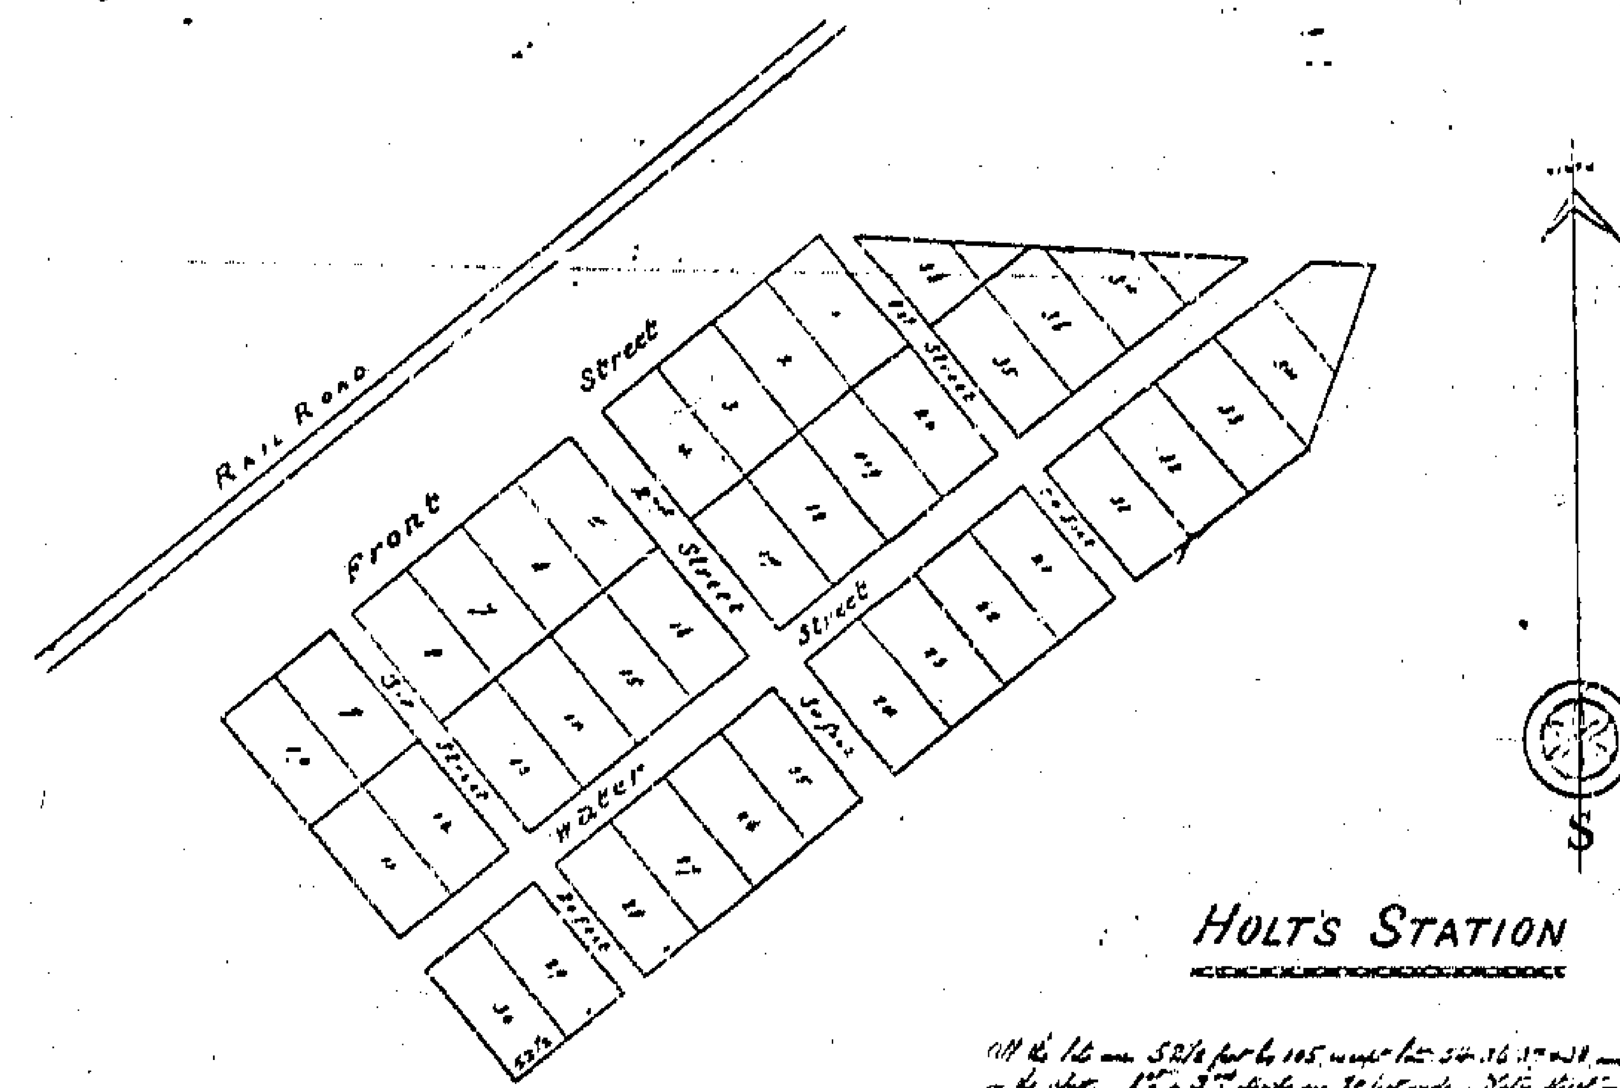


## HOLT'S STATION

3/6

Clay County, Missouri
Land Survey Document

http://www.ClayCoGov.com