Clay County, Missouri
Land Survey Document

C-342

L 13698

DEC .. 1991

Description Tract 1

That portion of the NW¼ of the SE¼ [illegible] 5th P.M., Plattsville, Clay County, Missouri [illegible] Beginning at a point [illegible] 276.70 feet [illegible] 468.55 feet [illegible] 345.77 feet [illegible] 774.48 feet along said [illegible] S00-01-20E, 52.00 feet; thence [illegible] feet to the point of beginning. Said portion contains [illegible] acres.

Description Tract 2

That portion of the NW¼ of the SE¼ and the NE¼ of the SW¼ of Section [illegible], T52N, R30W of the 5th P.M., Plattsville, Clay County, Missouri, described as follows: Beginning at the NW corner of said NW¼, SE¼; thence [illegible], 276.70 feet along the North line of said NW¼, SE¼; thence [illegible], [illegible] feet; thence N89-16-46W, 1263.50 feet; thence N00-01-20W, [illegible] feet to the North line of said NE¼, SW¼; thence S89-16-46E, 731.60 feet along said North line to the NE corner of said NE¼, SW¼ and the point of beginning. Said portion contains 15.94 acres.

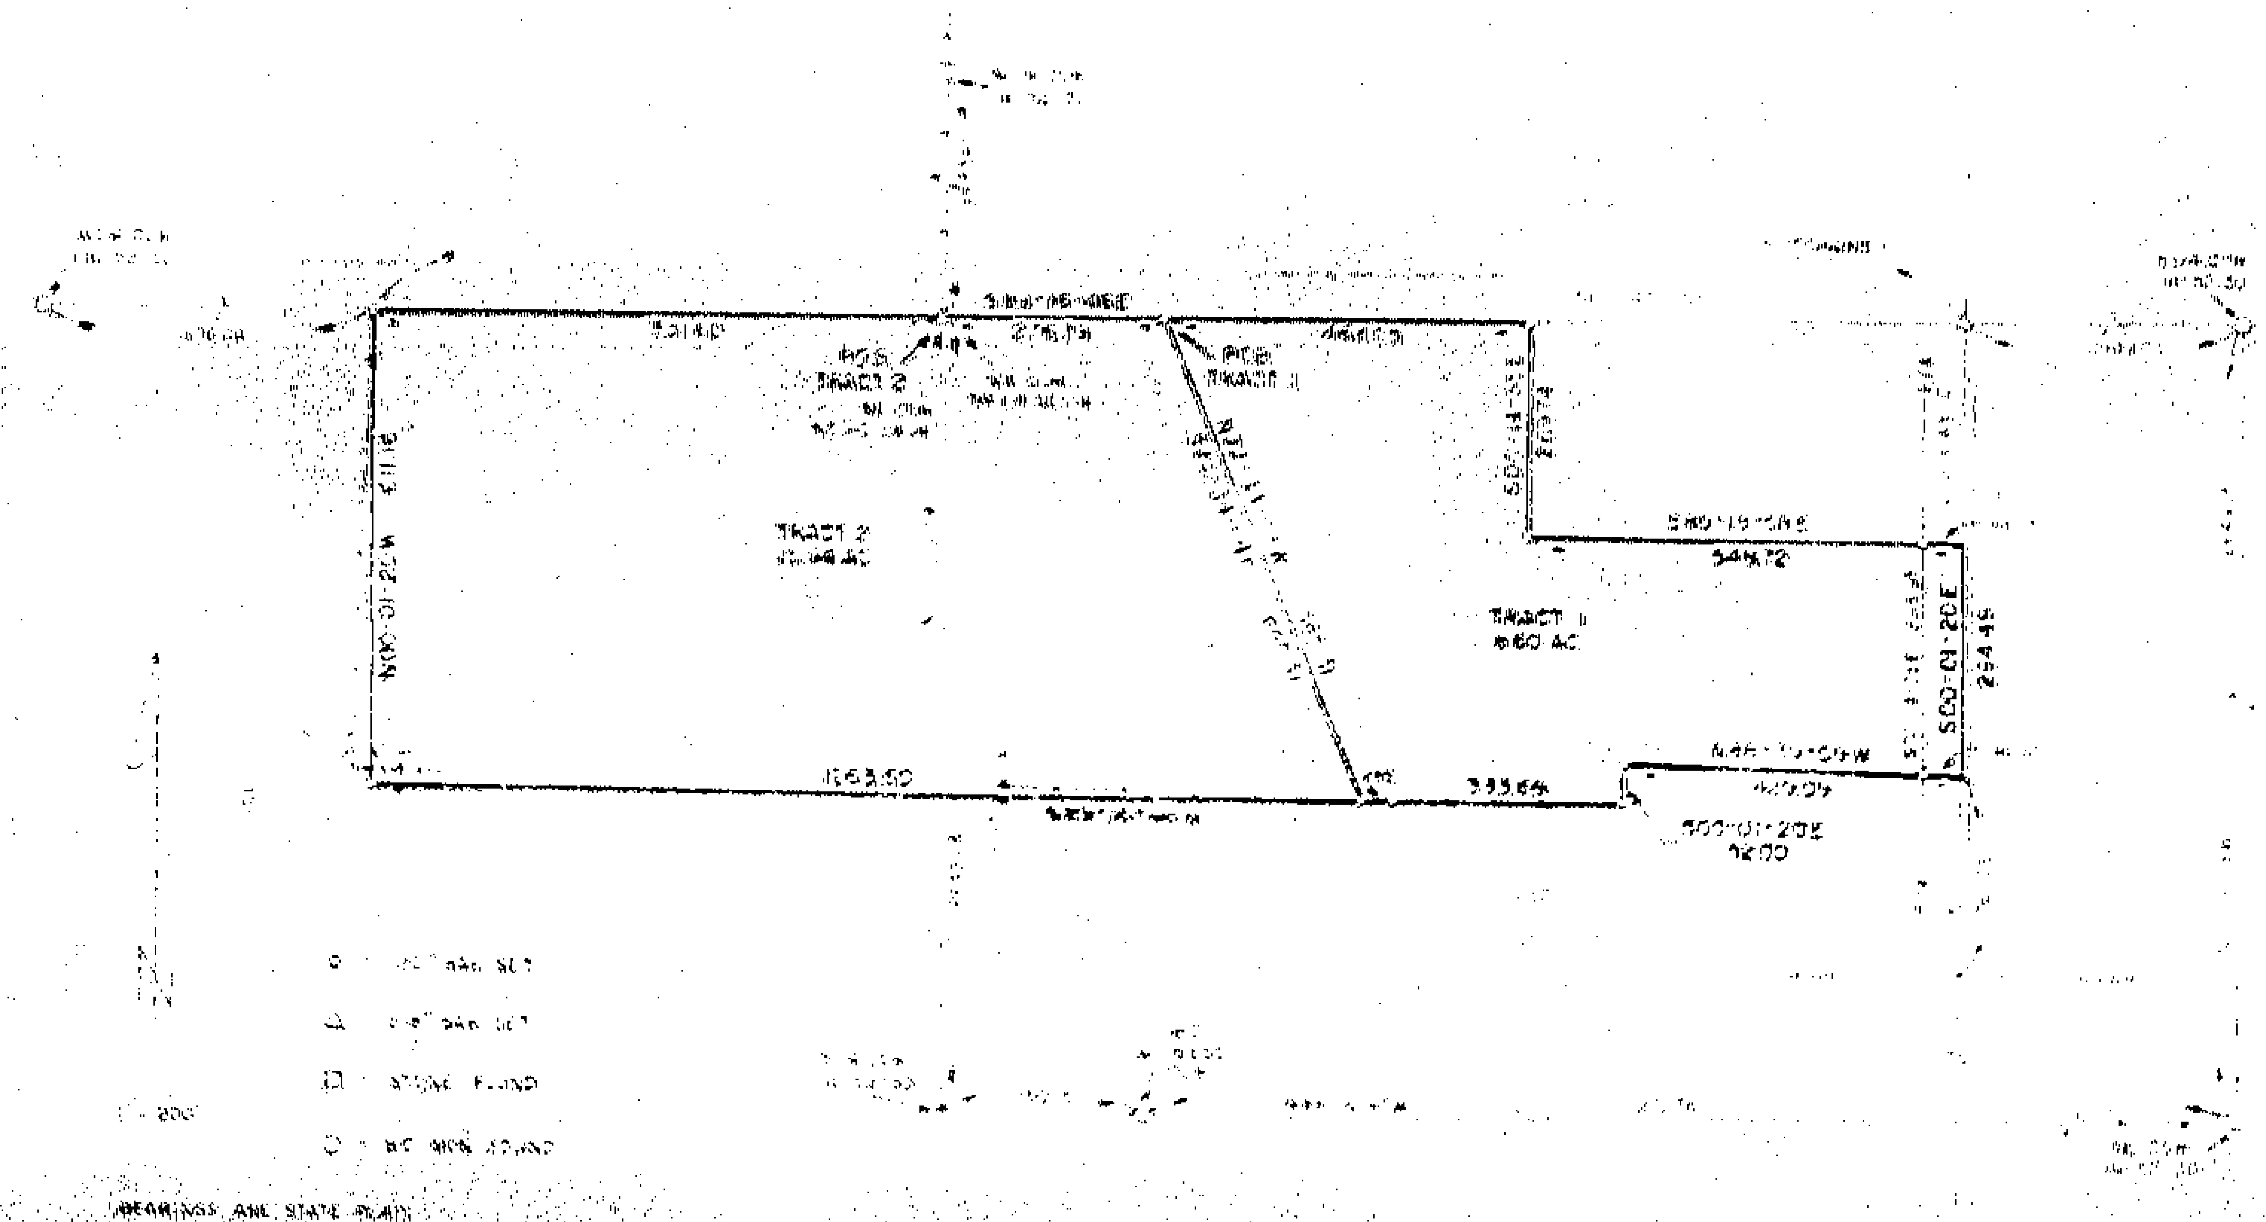

STATE OF MISSOURI
TERRY M. McCANLESS
NUMBER
LS-2143
REGISTERED LAND SURVEYOR

SURVEYOR'S CERTIFICATION

I hereby certify that this plat, plan, map, survey or report was prepared by me or under my direct personal supervision and that I am a duly registered Land Surveyor under the laws of the State of Missouri and the boundary survey, as shown, does meet or exceed the current Missouri minimum standards for property boundary surveys. D.N.R. 10 CSR 30-2.010

Date: 11-29-91 Signed: [signature]
TERRY M. McCANLESS, MO REG. NO. 2143

M & M LAND SURVEYING SERVICE, INC.
112 SOUTH COLLEGE ST.
P.O. BOX 63, RICHMOND, MO 64085
OFFICE 816/776-6342 HOME 816/ [illegible]

J.W. SPOR
EXCELSIOR SPRINGS, MO.

11-27-91	91-116	1" = 200'	RE	91-3192

http://www.ClayCoGov.com