Clay County, Missouri
Land Survey Document

L 30527 MAY 15 1992

JOHNSON INDUSTRIAL PARK

92 MY 15 P 2 22 T
Albert C. Allen
PAGE 5 95
MOBERLY
RECORDER OF DEEDS
By May Marcant
Deputy

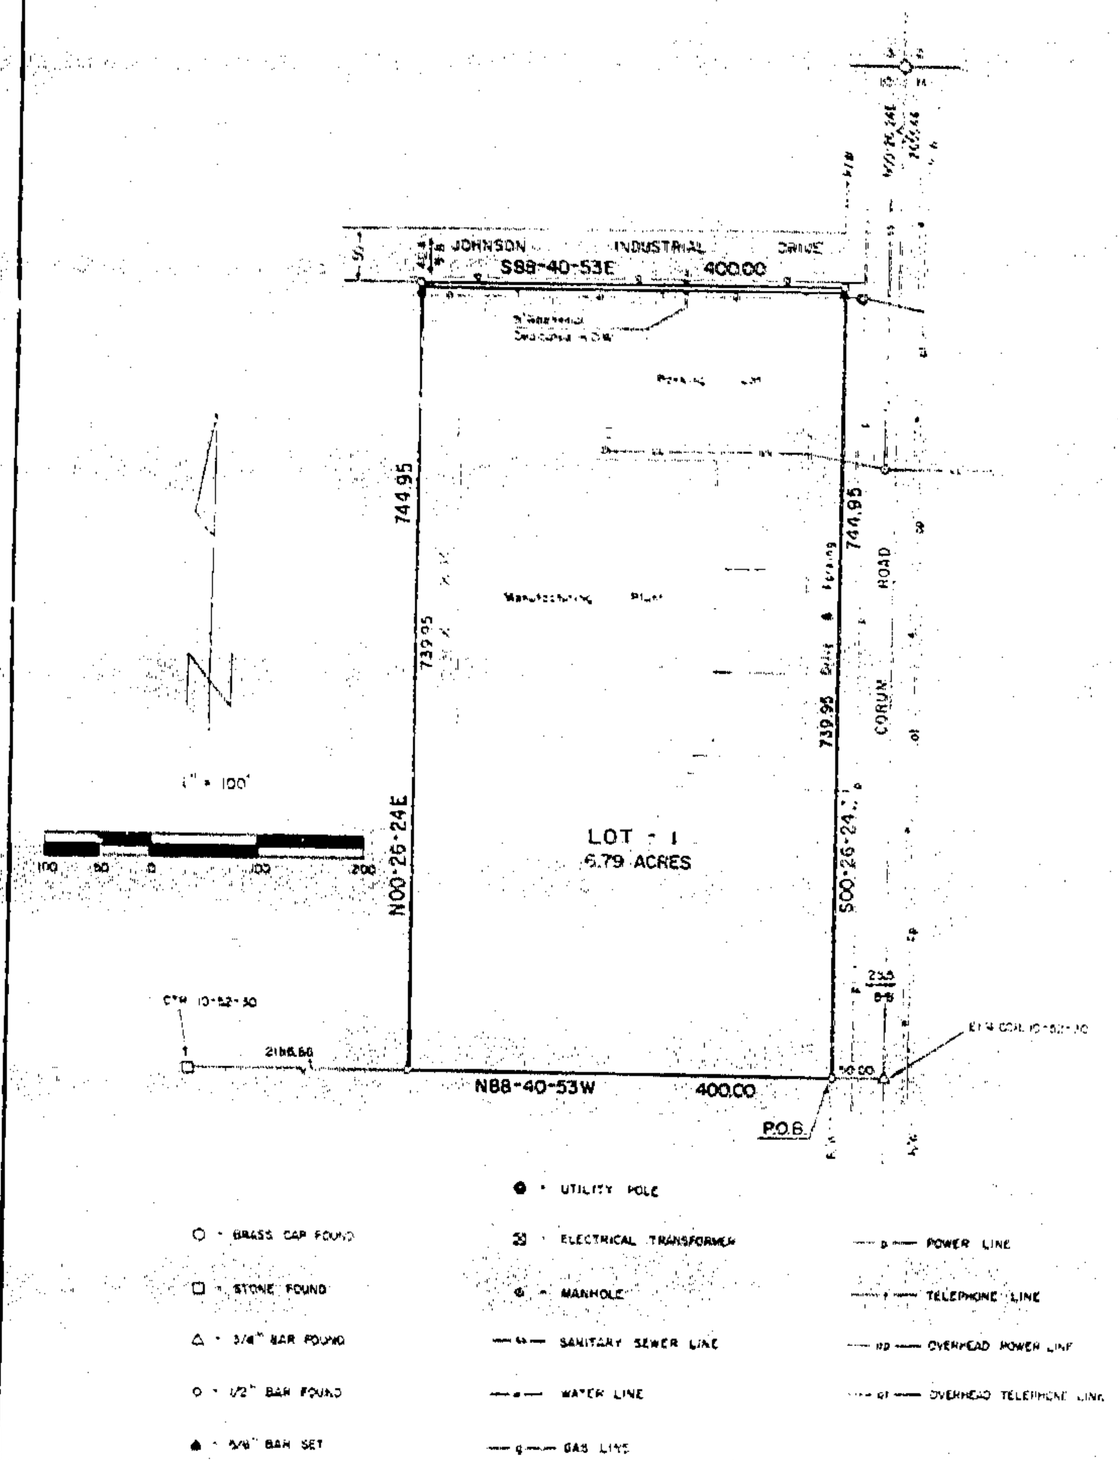

DESCRIPTION

That portion of the NE¼ of Section [illegible], T52N, R30W of the 5th P.M., City of Excelsior Springs, Clay County, Missouri, described as follows: Beginning at a point on the South line of said [illegible] feet from the E¼ corner of said Section 10; thence N88-40-53W, [illegible] feet along [illegible] line; thence S00-26-24E, 744.95 feet parallel with the East line [illegible] feet parallel with said South line; thence S00-26-24W, [illegible] feet [illegible] the point of beginning. Said portion contains 6.84 [illegible] restrictions of record.

DEDICATION

The undersigned proprietors of the described tract have caused the same to be subdivided as shown on the [illegible] subdivision shall be known as JOHNSON INDUSTRIAL PARK and shall [illegible]

[illegible] William L. Driggers, President, and Steven B. Johnson, Secretary, of [illegible] Molded Products Company, [illegible] this 4TH day of MAY [illegible]

William L. Driggers
William L. Driggers, President
[illegible] Molded Products Company
(Formally - Ethyl Molded Products Co.)

Steven B. Johnson, Secretary
[illegible] Molded Products Company
(Formally - Ethyl Molded Products Co.)

VIRGINIA
CHESTERFIELD

[illegible] 4TH [illegible] MAY [illegible] William L. Driggers

[illegible] have hereunto set my hand and affixed my deal the year and date last [illegible]

1-31-95 Cheryl E. Oakes
Notary

Molded Products Company (Formally - Ethyl Molded Products Co.)
[illegible]

[illegible] are hereby so dedicated, [illegible] designated use.

[illegible] have been submitted to and [illegible] City of Excelsior Springs, Missouri, [illegible]

APPROVED BY CITY MANAGER
NO PLAT REQUIRED

Clay County
Plat Clerk
2/3/93

VACINITY MAP

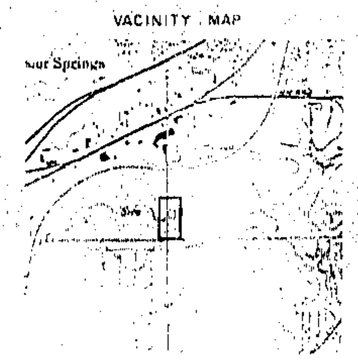

STATE OF MISSOURI
TERRY M. McCANLESS
NUMBER
LS-2143
REGISTERED LAND SURVEYOR

SURVEYOR'S CERTIFICATION

I hereby certify that this plan, plat, map, survey or report was prepared by me or under my direct personal supervision and that I am a duly registered Land Surveyor under the laws of the State of Missouri and the boundary survey [illegible] does not [illegible] meet [illegible] exceed the current Missouri minimum standards for property boundary surveys. D.N.R. 10 CSR 30-2.01

Date: 4-22-92 Signed: Terry M. McCanless
Terry M. McCanless MO. REG. NO. 2143

M & M LAND SURVEYING SERVICE, INC.
112 SOUTH COLLEGE ST.
P.O. BOX 83, RICHMOND, MO 64085
OFFICE 816/776-3343

SURVEY FOR TREDEGAR MOLDED PRODUCTS CO.
EXCELSIOR SPRINGS, MO.

3-25-1992	89-91	1" = 100'	RE	92-3356

http://www.ClayCoGov.com