Clay County, Missouri
Land Survey Document

L 83518 JUN 11 1992

CERTIFICATE OF UNIT SURVEY

UNIT 140-A

(PART OF LOT 2, BLOCK 2, WESTWOODS, THIRD PLAT)

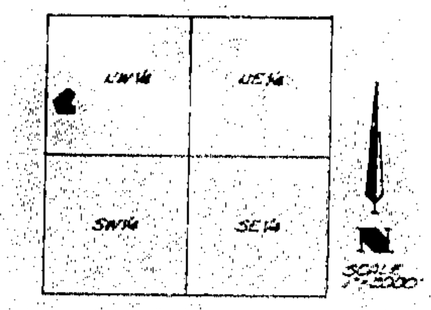

VICINITY MAP
SEC 7-51-31

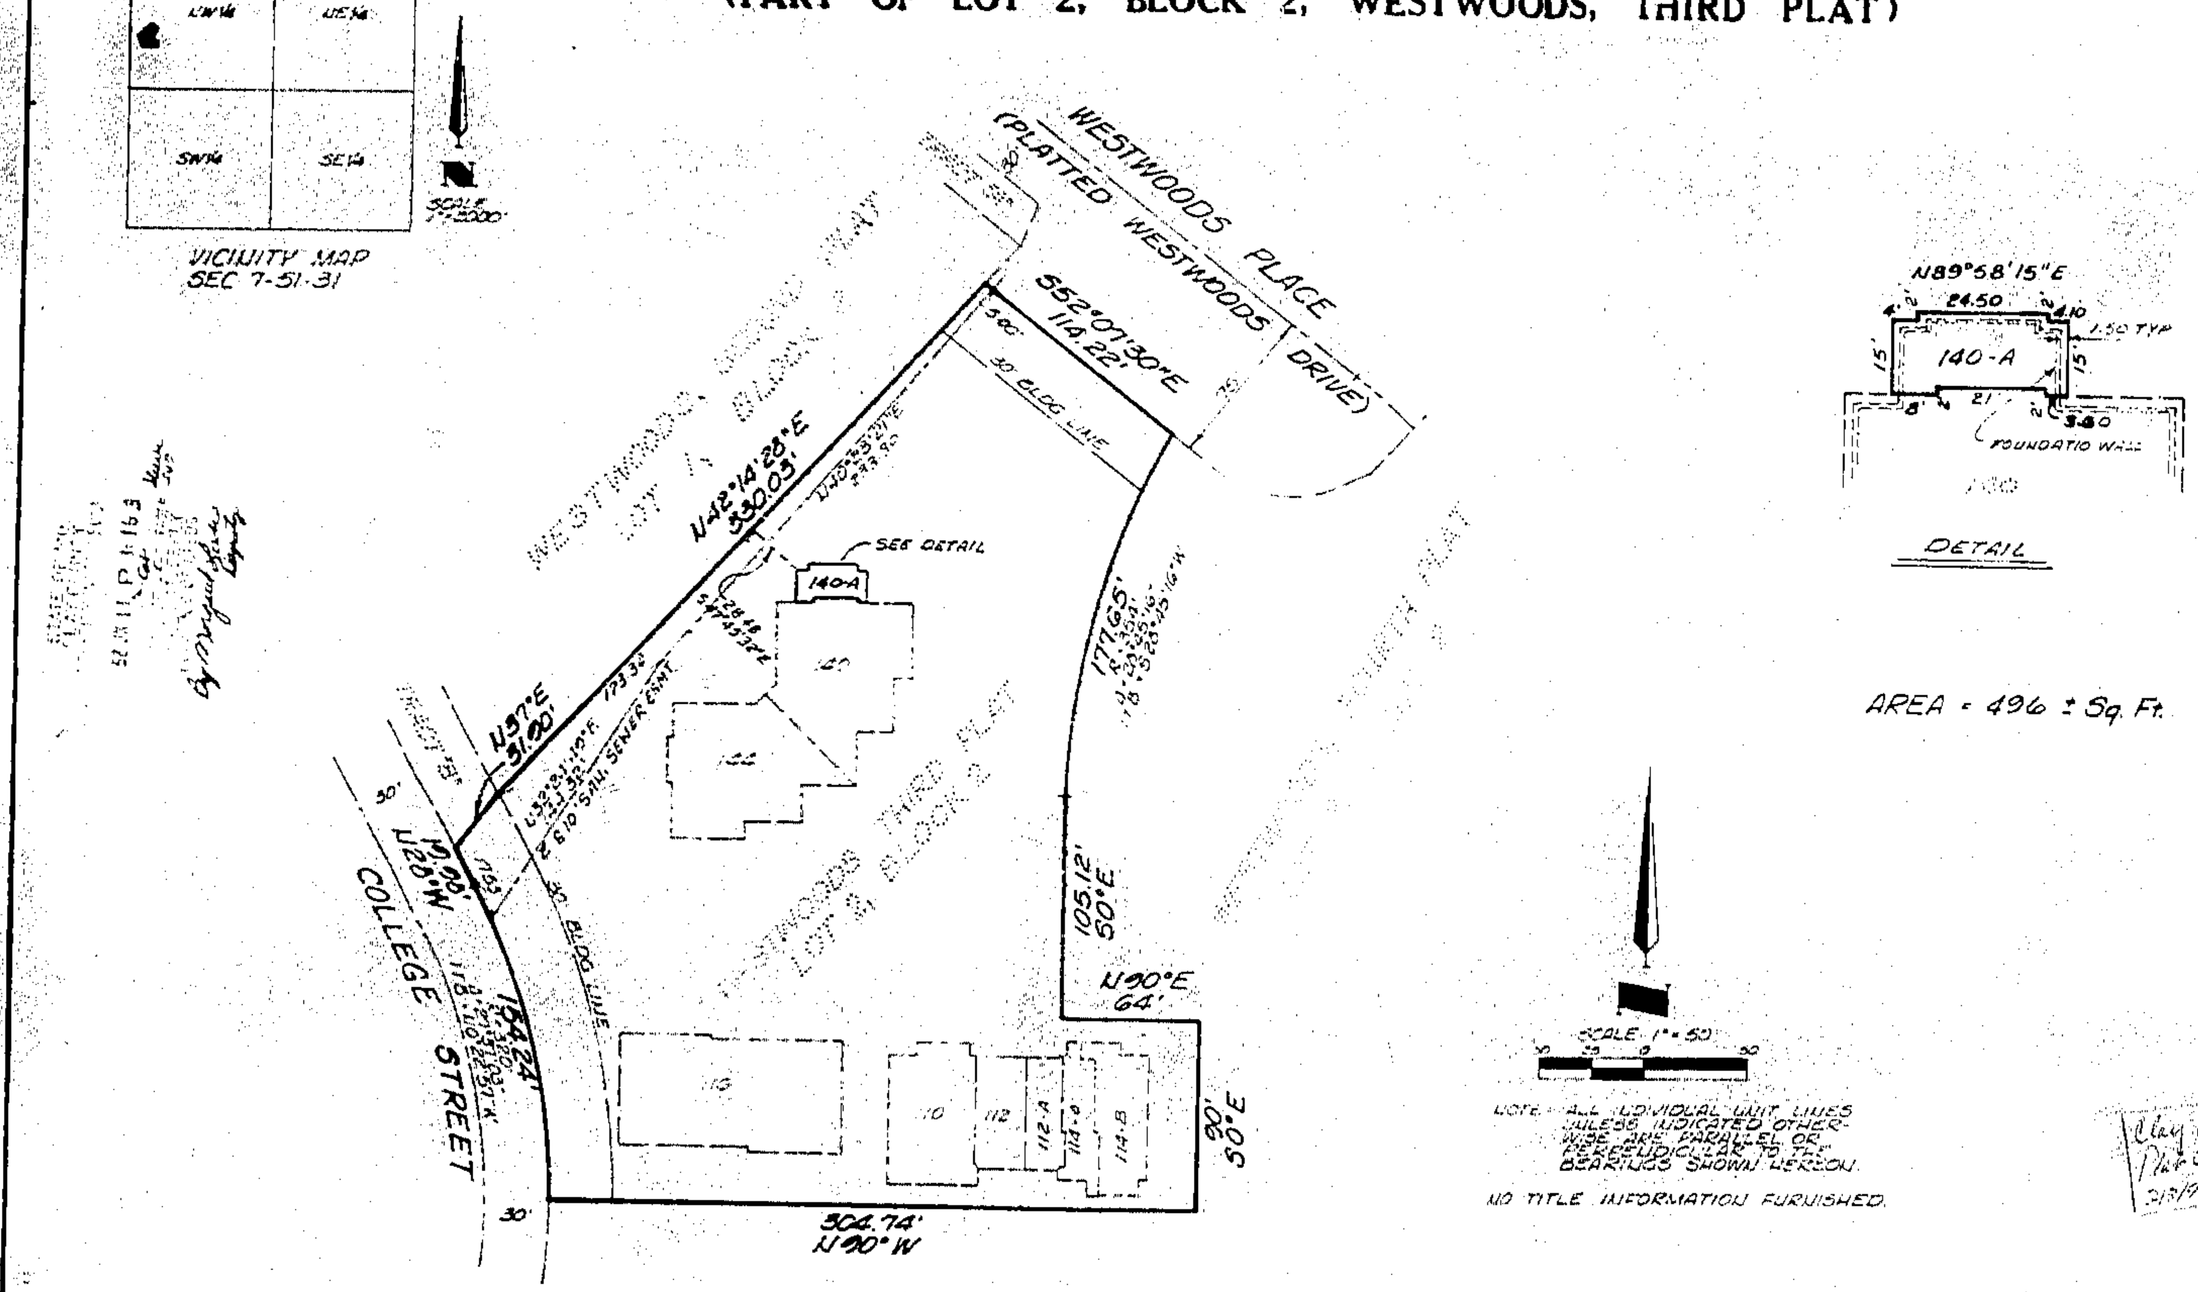

Clay County
Plat Book
3/8/93

LEGAL DESCRIPTION:

ALL OF LOT 2, BLOCK 2, WESTWOODS, THIRD PLAT, A SUBDIVISION OF LAND NOW IN THE CITY OF LIBERTY, CLAY COUNTY, MISSOURI.

I HEREBY CERTIFY THAT THE INFORMATION SHOWN HEREON IS BASED ON A FIELD SURVEY

BY _____
TEX L NEW, MO LS-1277

DATE 5/20/92

SHAFER, KLINE & WARREN, P.A.
ENGINEERS ~ SURVEYORS
OVERLAND PARK, KANSAS

P.N. C-2010

http://www.ClayCoGov.com