Clay County, Missouri
Land Survey Document

http://www.ClayCoGov.com

I. 53588
NOV 2 0 1992
STATE OF MO
CLAY COUNTY
PROPERTY INFO.
92 NOV 20 P 12 50
MARY E. LOTTES
RECORDER OF DEED
By Margaret Green Deputy

ARROWHEAD ESTATES – FIRST PLAT

A SUBDIVISION IN KANSAS CITY, CLAY COUNTY, MISSOURI

(Sheet 1 of 2)

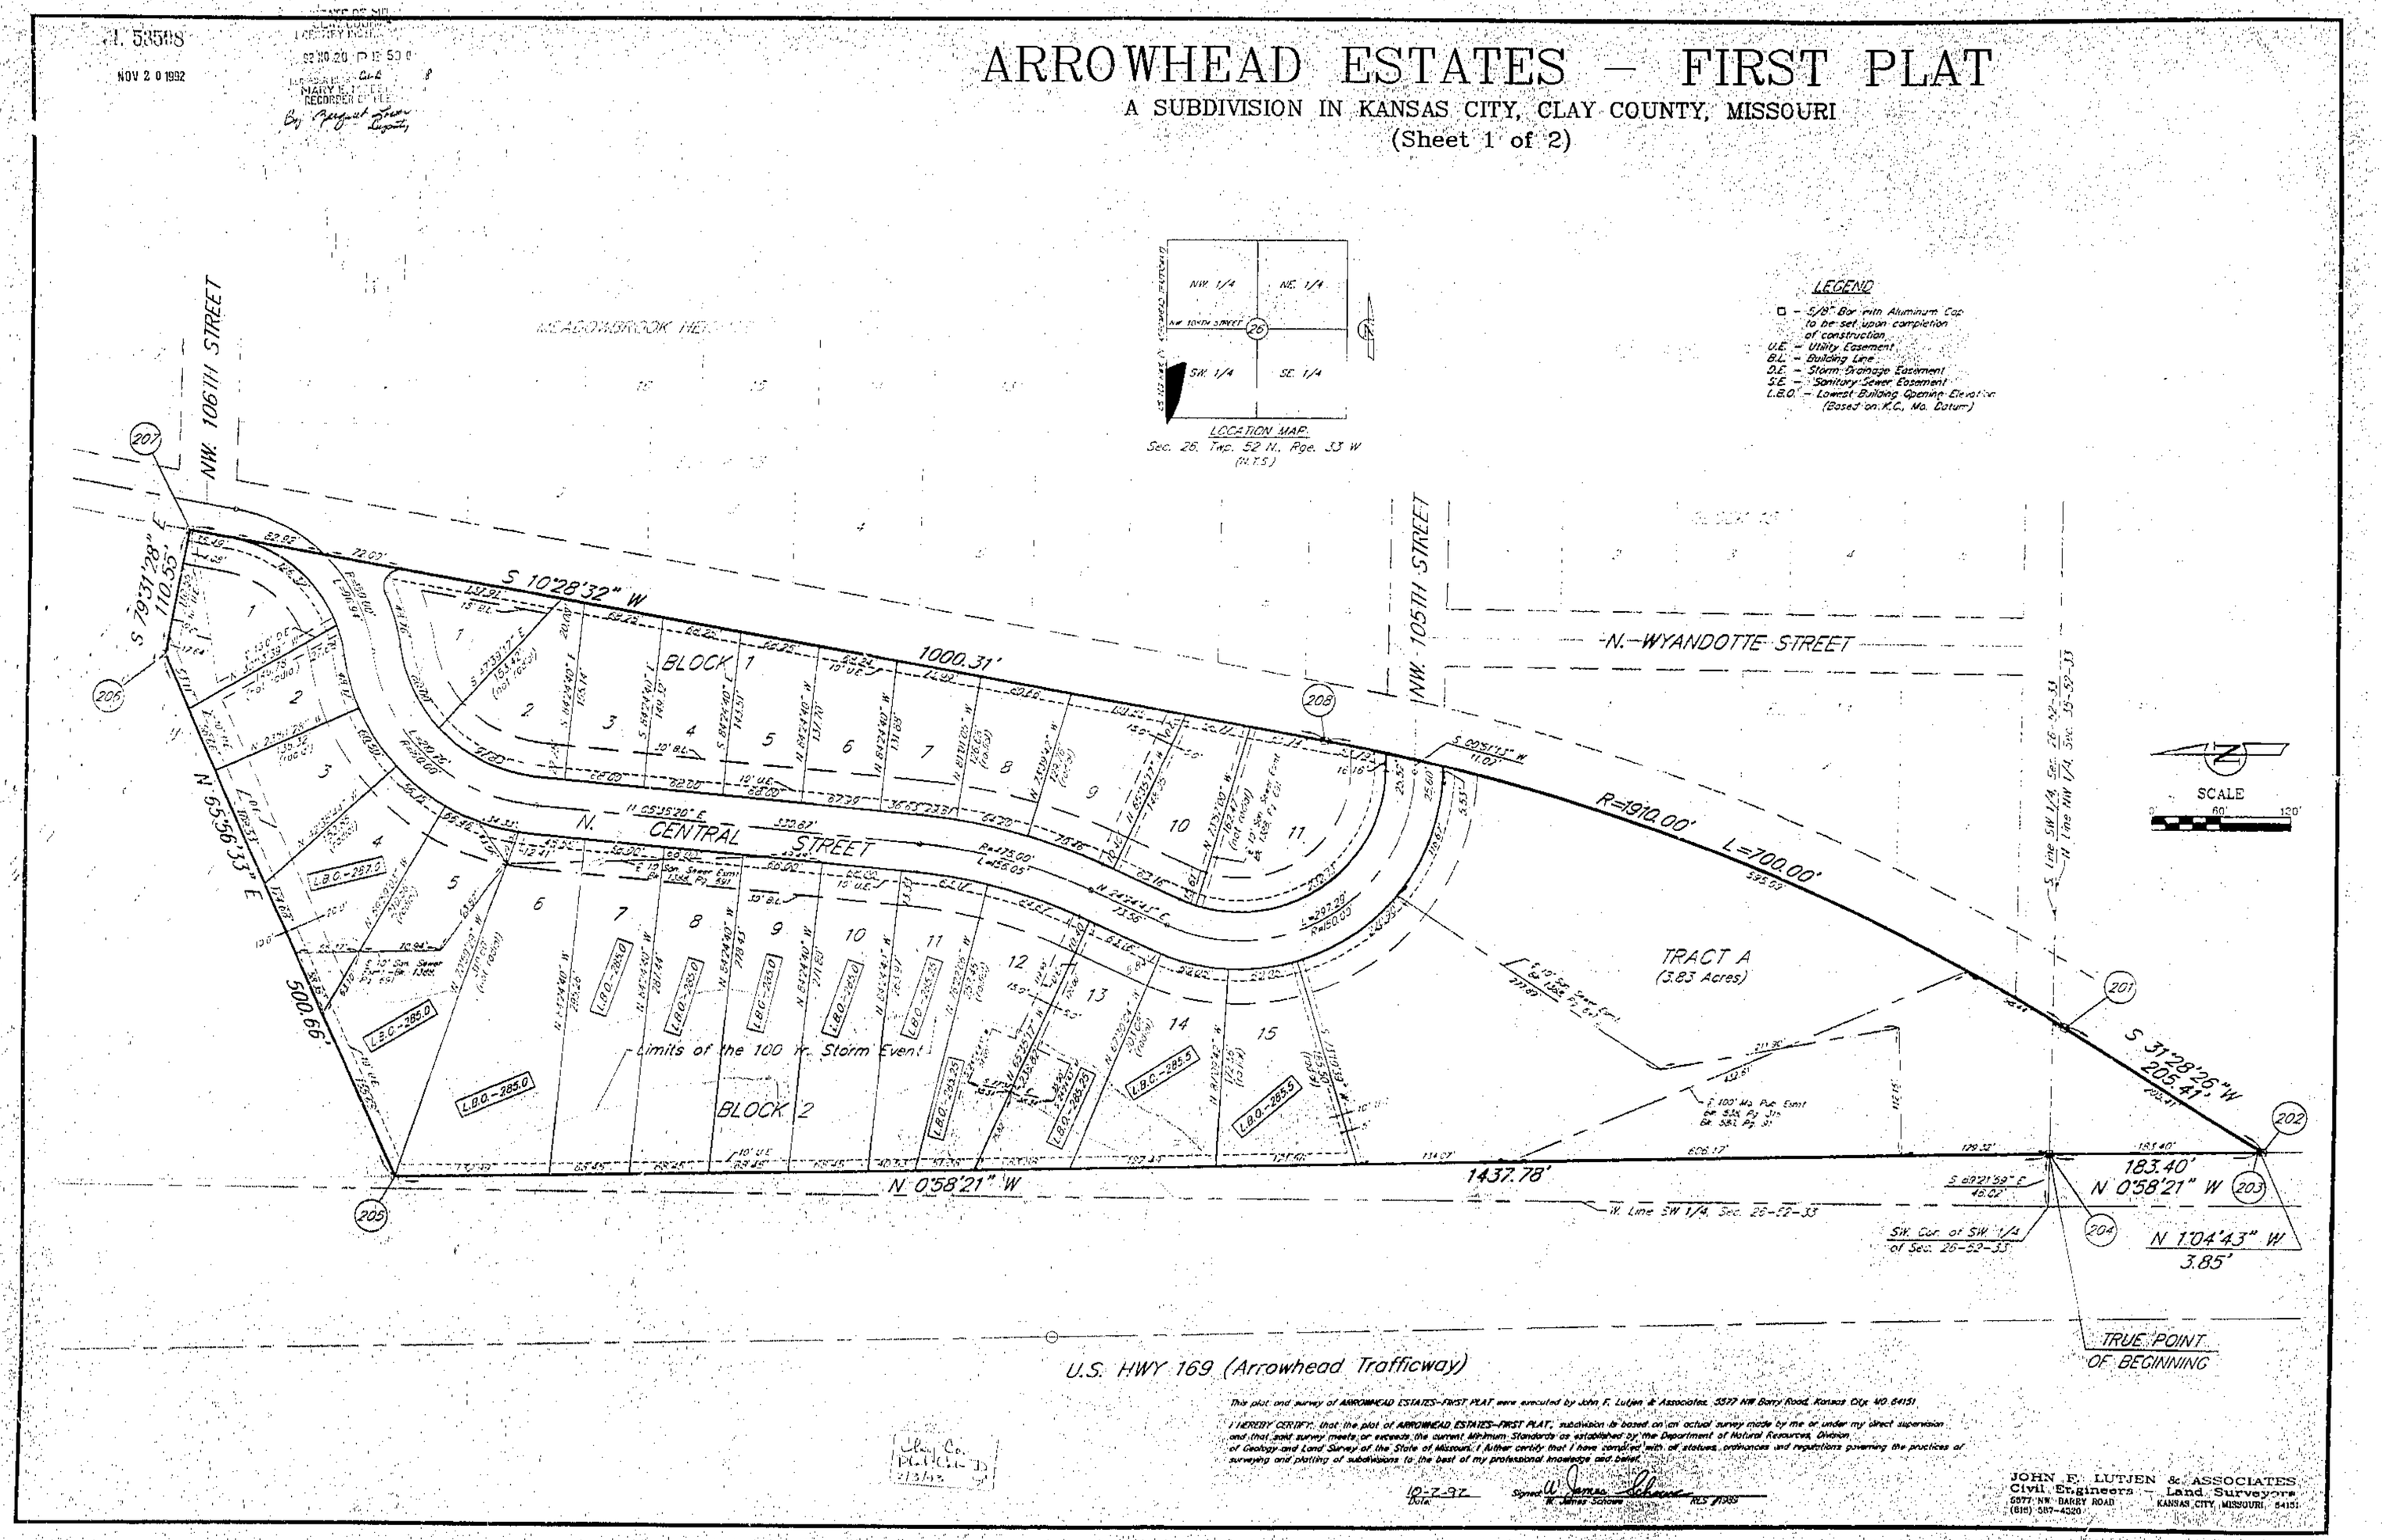

This plat and survey of ARROWHEAD ESTATES–FIRST PLAT were executed by John F. Lutjen & Associates, 5577 NW Barry Road, Kansas City, MO. 64151.

I HEREBY CERTIFY, that the plat of ARROWHEAD ESTATES–FIRST PLAT, subdivision is based on an actual survey made by me or under my direct supervision and that said survey meets or exceeds the current Minimum Standards as established by the Department of Natural Resources, Division of Geology and Land Survey of the State of Missouri. I further certify that I have complied with all statues, ordinances and regulations governing the practices of surveying and platting of subdivisions to the best of my professional knowledge and belief.

10-7-92
Date

Signed W. James Schowe
W. James Schowe RES #1989

Clay Co.
PLANNING
21340

JOHN F. LUTJEN & ASSOCIATES
Civil Engineers – Land Surveyors
5577 NW BARRY ROAD
(816) 587-4320
KANSAS CITY, MISSOURI 64151