Clay County, Missouri
Land Survey Document

http://www.ClayCoGov.com

L 12830

CARRIAGE HILL ESTATES – THIRD PLAT

A SUBDIVISION IN KANSAS CITY, CLAY COUNTY, MISSOURI
(Sheet 1 of 2)

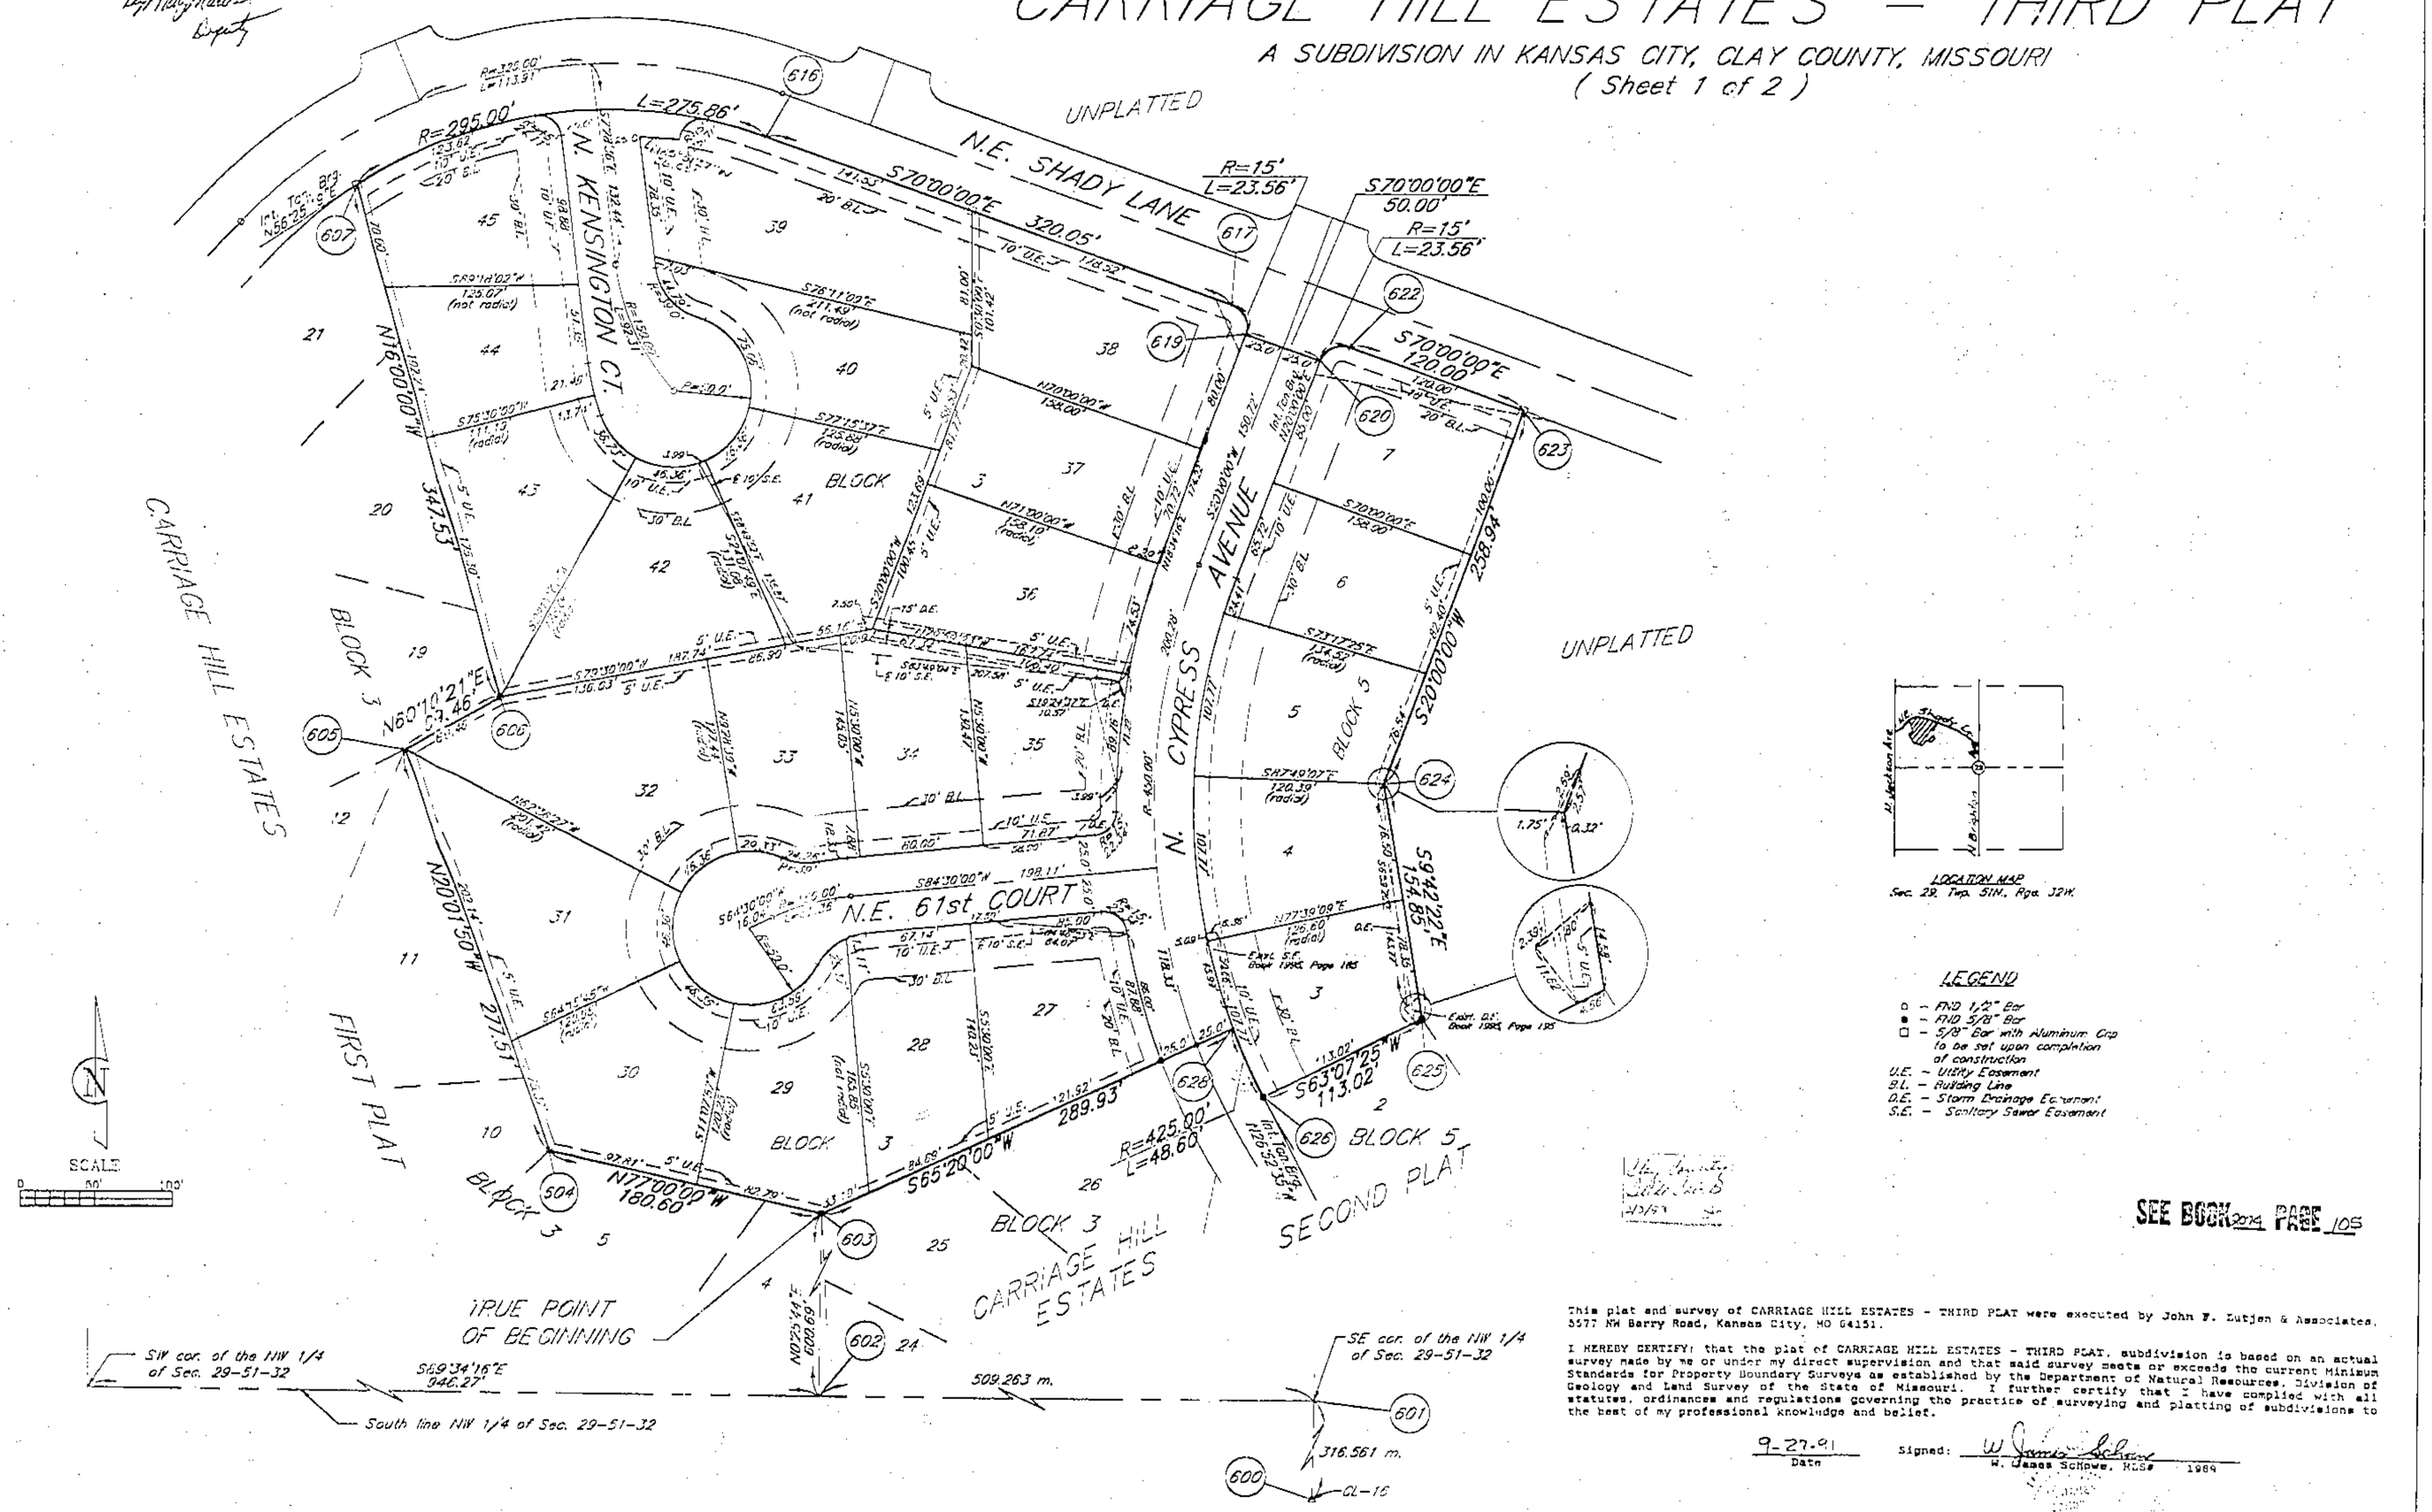

SEE BOOK 204 PAGE 105

This plat and survey of CARRIAGE HILL ESTATES - THIRD PLAT were executed by John F. Lutjen & Associates, 3577 NW Barry Road, Kansas City, MO 64151.

I HEREBY CERTIFY: that the plat of CARRIAGE HILL ESTATES - THIRD PLAT, subdivision is based on an actual survey made by me or under my direct supervision and that said survey meets or exceeds the current Minimum Standards for Property Boundary Surveys as established by the Department of Natural Resources, Division of Geology and Land Survey of the State of Missouri. I further certify that I have complied with all statutes, ordinances and regulations governing the practice of surveying and platting of subdivisions to the best of my professional knowledge and belief.

9-27-91 Date

Signed: W. James Schowe
W. James Schowe, MLS# 1984

JOHN F. LUTJEN & ASSOCIATES
Civil Engineers – Land Surveyors
3577 NW. BARRY ROAD (816) 587-4300 KANSAS CITY, MISSOURI 64151