Clay County, Missouri
Land Survey Document

BEACON HILL – FIRST PLAT

A SUBDIVISION IN KANSAS CITY, CLAY COUNTY, MISSOURI

SHEET 2 OF 2

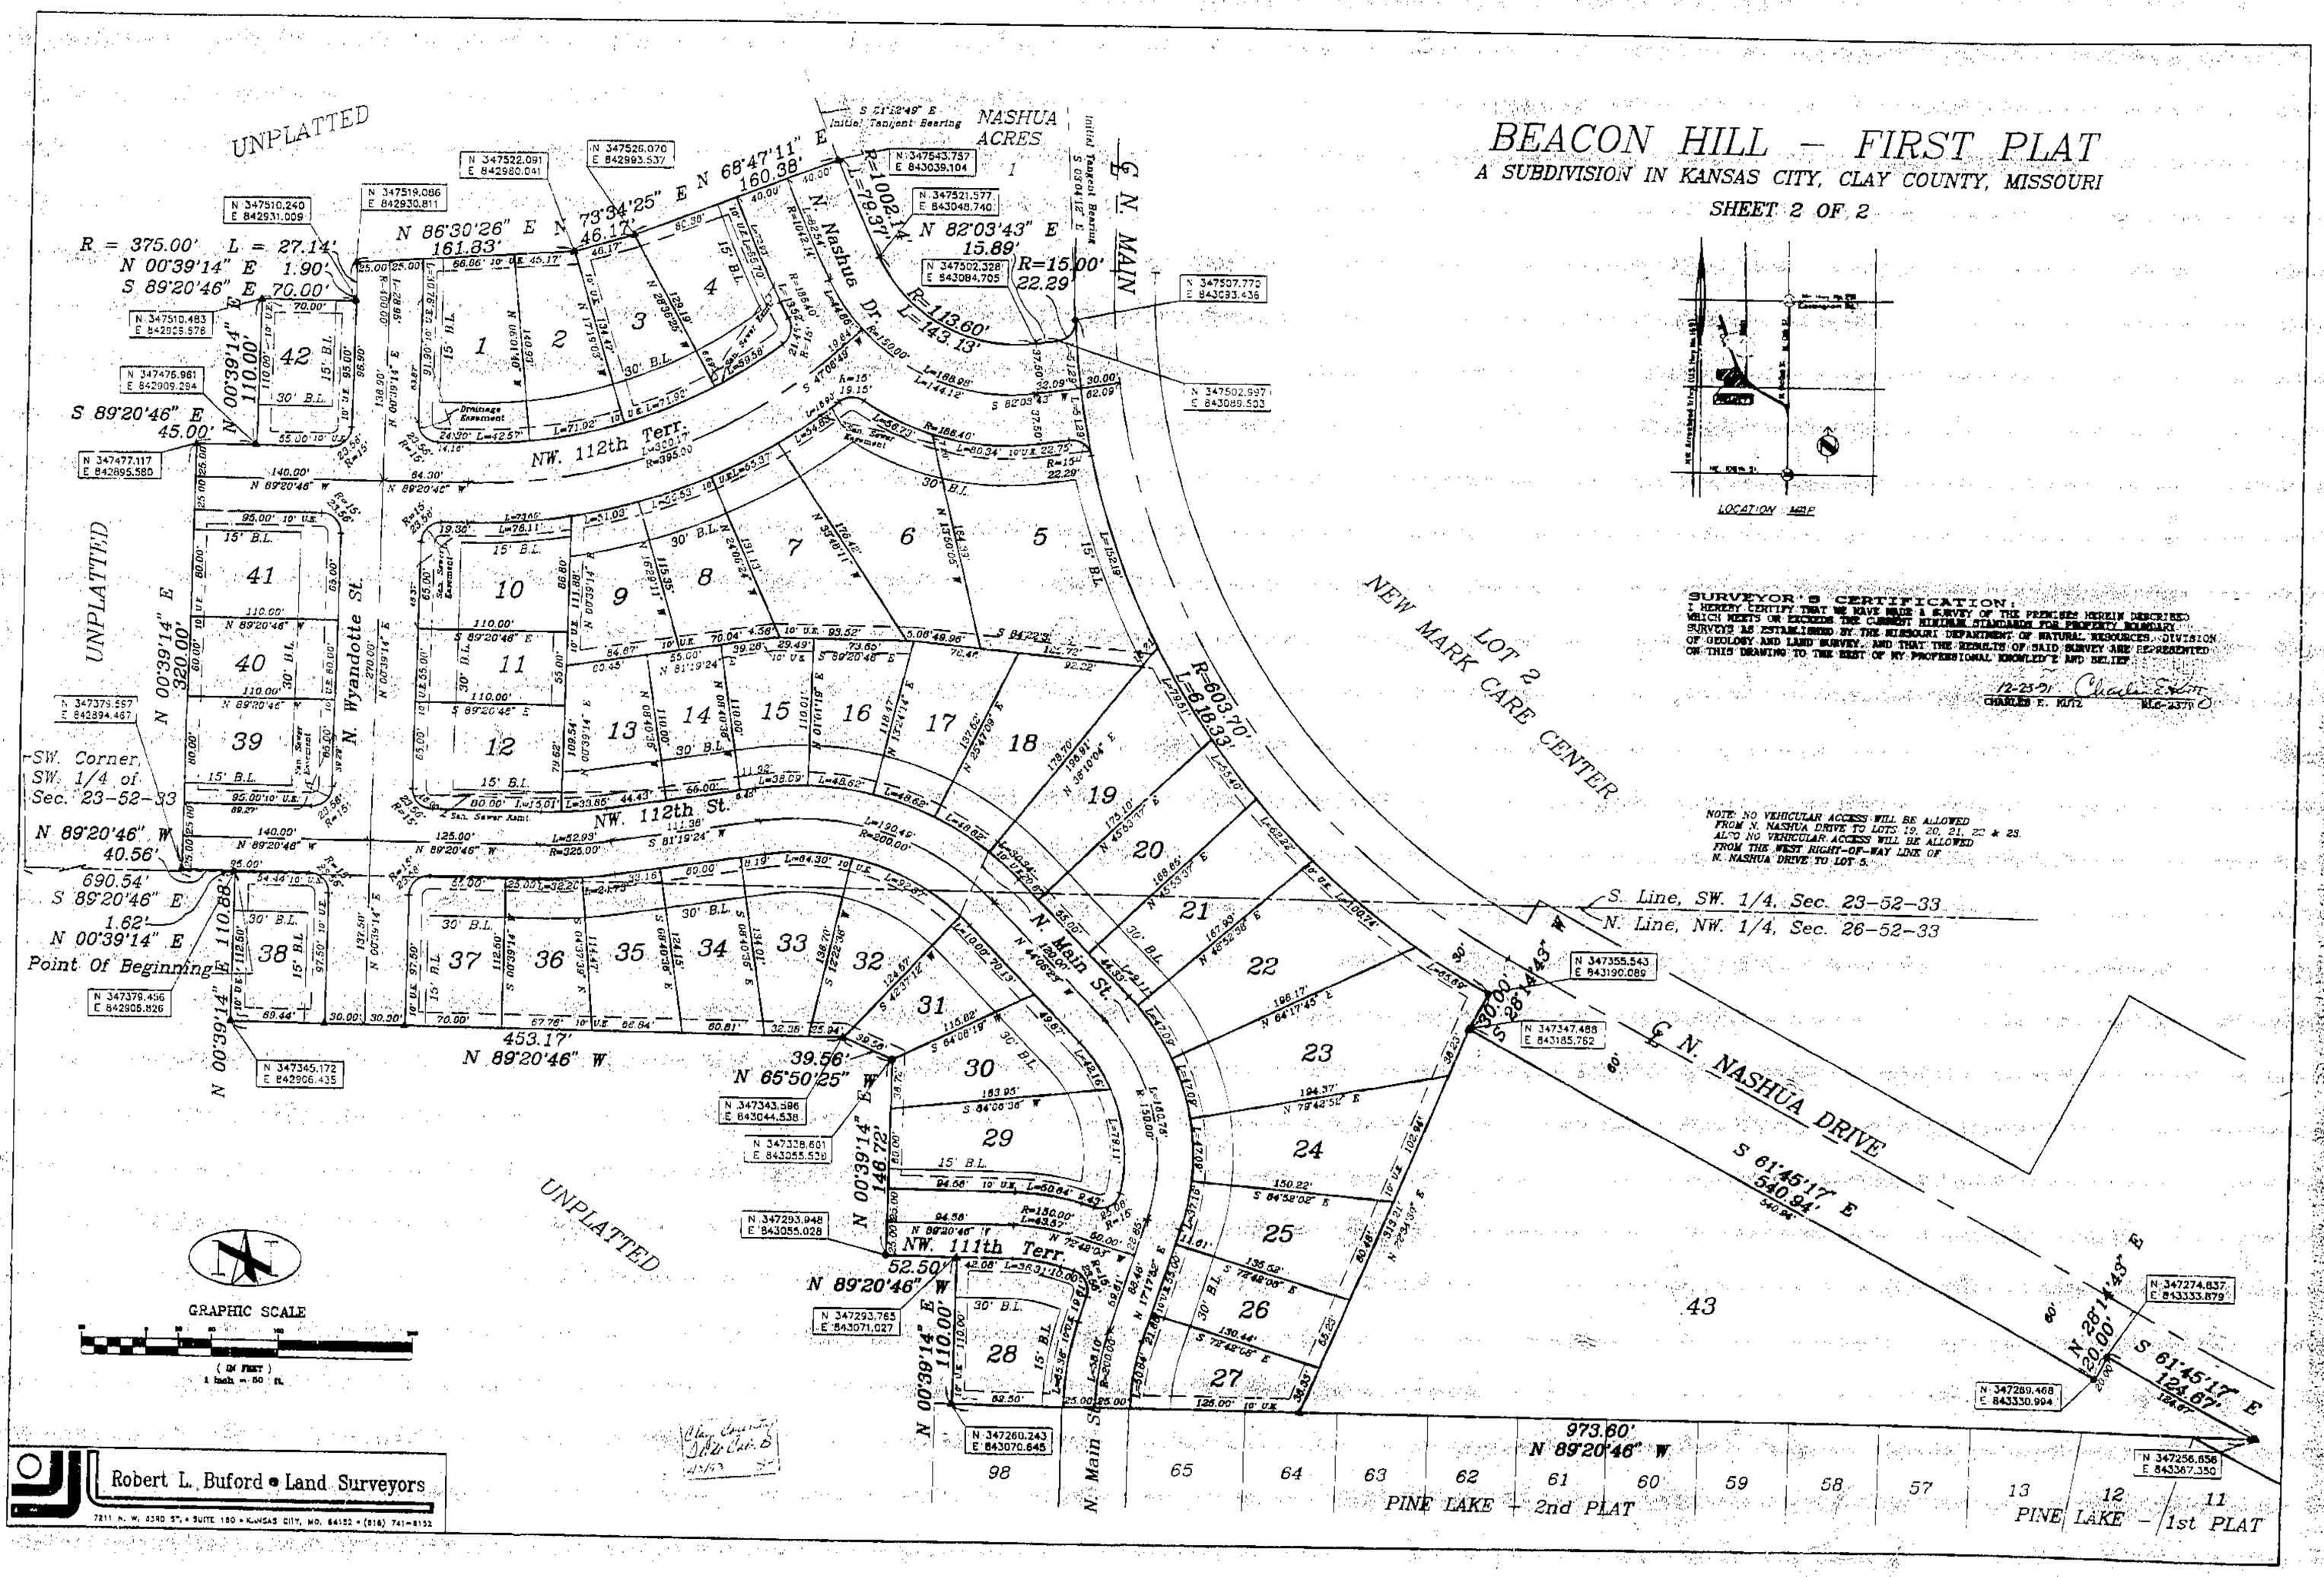

LOCATION MAP

SURVEYOR'S CERTIFICATION:
I HEREBY CERTIFY THAT WE HAVE MADE A SURVEY OF THE PREMISES HEREIN DESCRIBED WHICH MEETS OR EXCEEDS THE CURRENT MINIMUM STANDARDS FOR PROPERTY BOUNDARY SURVEYS AS ESTABLISHED BY THE MISSOURI DEPARTMENT OF NATURAL RESOURCES, DIVISION OF GEOLOGY AND LAND SURVEY, AND THAT THE RESULTS OF SAID SURVEY ARE REPRESENTED ON THIS DRAWING TO THE BEST OF MY PROFESSIONAL KNOWLEDGE AND BELIEF.

12-23-91 CHARLES E. KUTZ MO-2370

NOTE: NO VEHICULAR ACCESS WILL BE ALLOWED FROM N. NASHUA DRIVE TO LOTS 19, 20, 21, 22 & 23. ALSO NO VEHICULAR ACCESS WILL BE ALLOWED FROM THE WEST RIGHT-OF-WAY LINE OF N. NASHUA DRIVE TO LOT 5.

http://www.ClayCoGov.com