Clay County, Missouri
Land Survey Document

NORTH HAMPTON THIRD PLAT

KANSAS CITY, CLAY COUNTY, MISSOURI

HANDS • FARROW • WEISKIRCH
ENGINEERS
200½ NORTH LIBERTY
INDEPENDENCE, MISSOURI 64050
(816) 254-5000

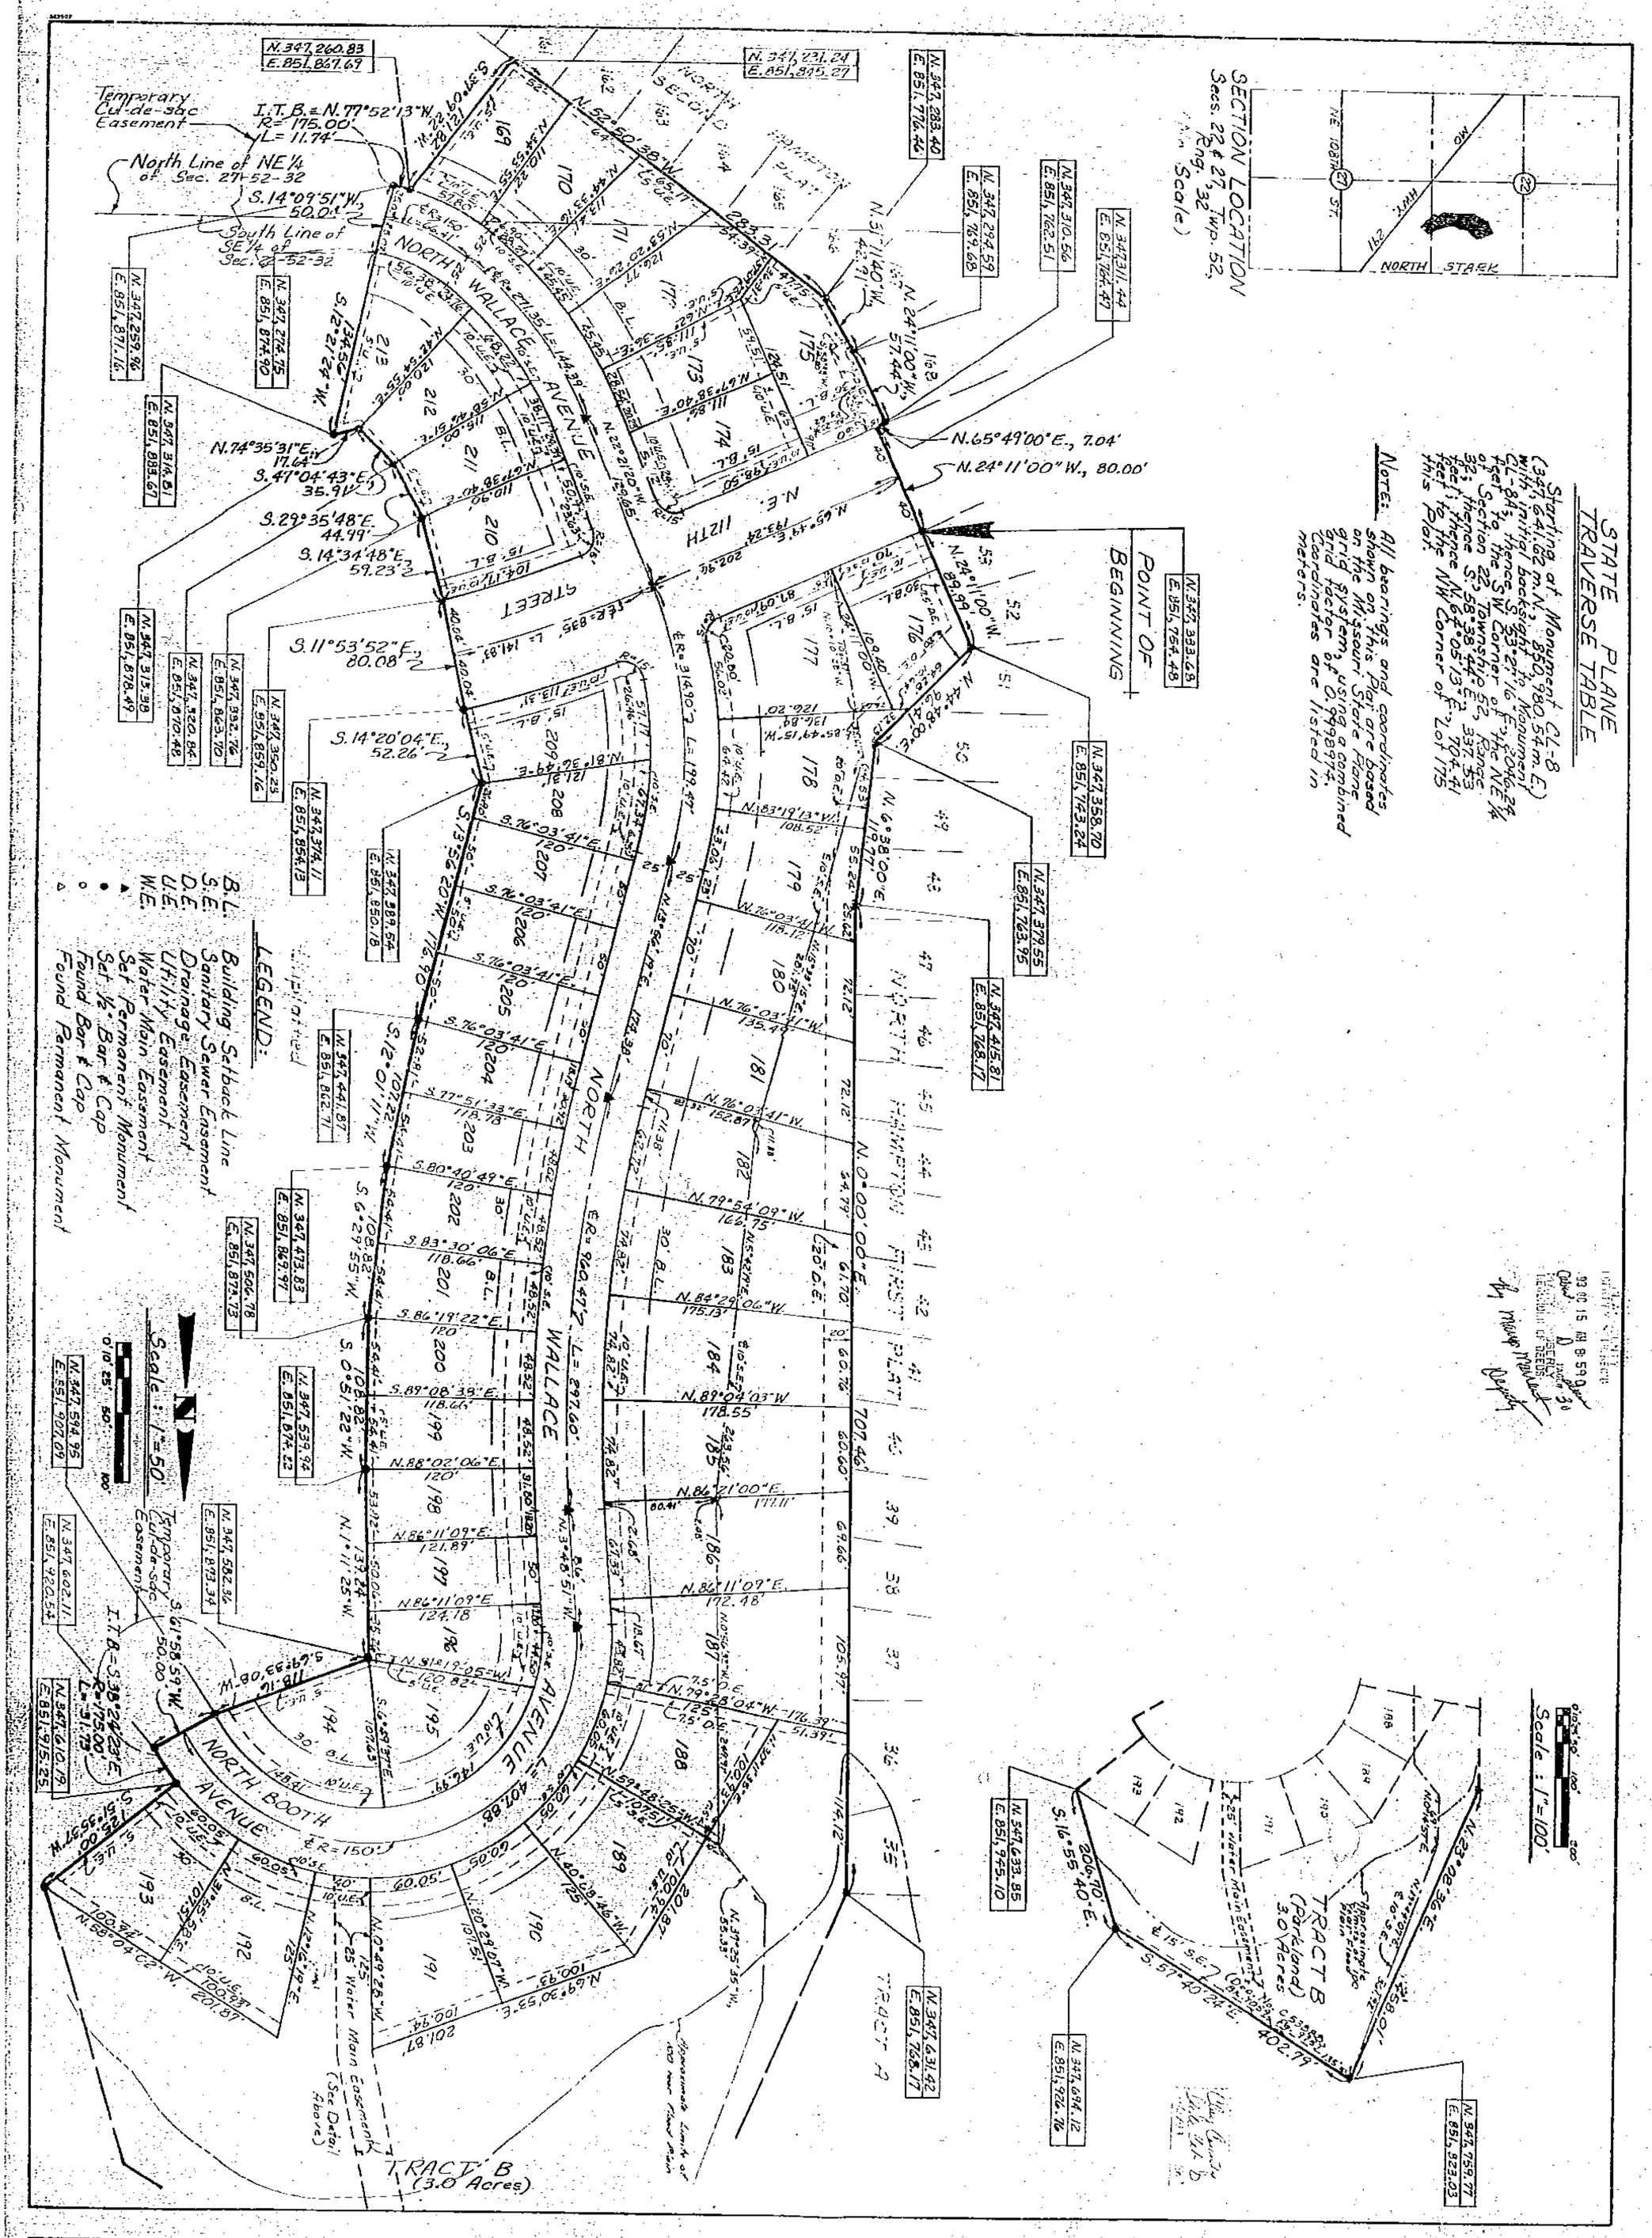

Job No.	1274
Scale:	Noted
Date:	6-10-92
Drawn:	CDF
Chkd:	JMF
Appvd:	
Revisions:	9-17-92, 7-7-92, 8-13-92, 11-2-92
Sheet No.	2 of 2

NORTH HAMPTON THIRD PLAT

KANSAS CITY, CLAY COUNTY, MISSOURI

HANDS • FARROW • WEISKIRCH
ENGINEERS
200½ NORTH LIBERTY
INDEPENDENCE, MISSOURI 64050
(816) 254-5000

http://www.ClayCoGov.com