Clay County, Missouri
Land Survey Document

http://www.ClayCoGov.com

Prepared By:
AYLETT SURVEY COMPANY
SURVEYORS AND ENGINEERS
207 NE 72ND STREET
GLADSTONE, MISSOURI 64118
(816) 436-0732

HARBORVIEW THIRD PLAT

FINAL PLAT
City of Smithville, Clay County, Missouri

THOMSON TITLE CORP.
#1 WESTWOODS DR.
P.O. BOX 212 - LIBERTY, MO 64068
PHONE (816) 792-0077

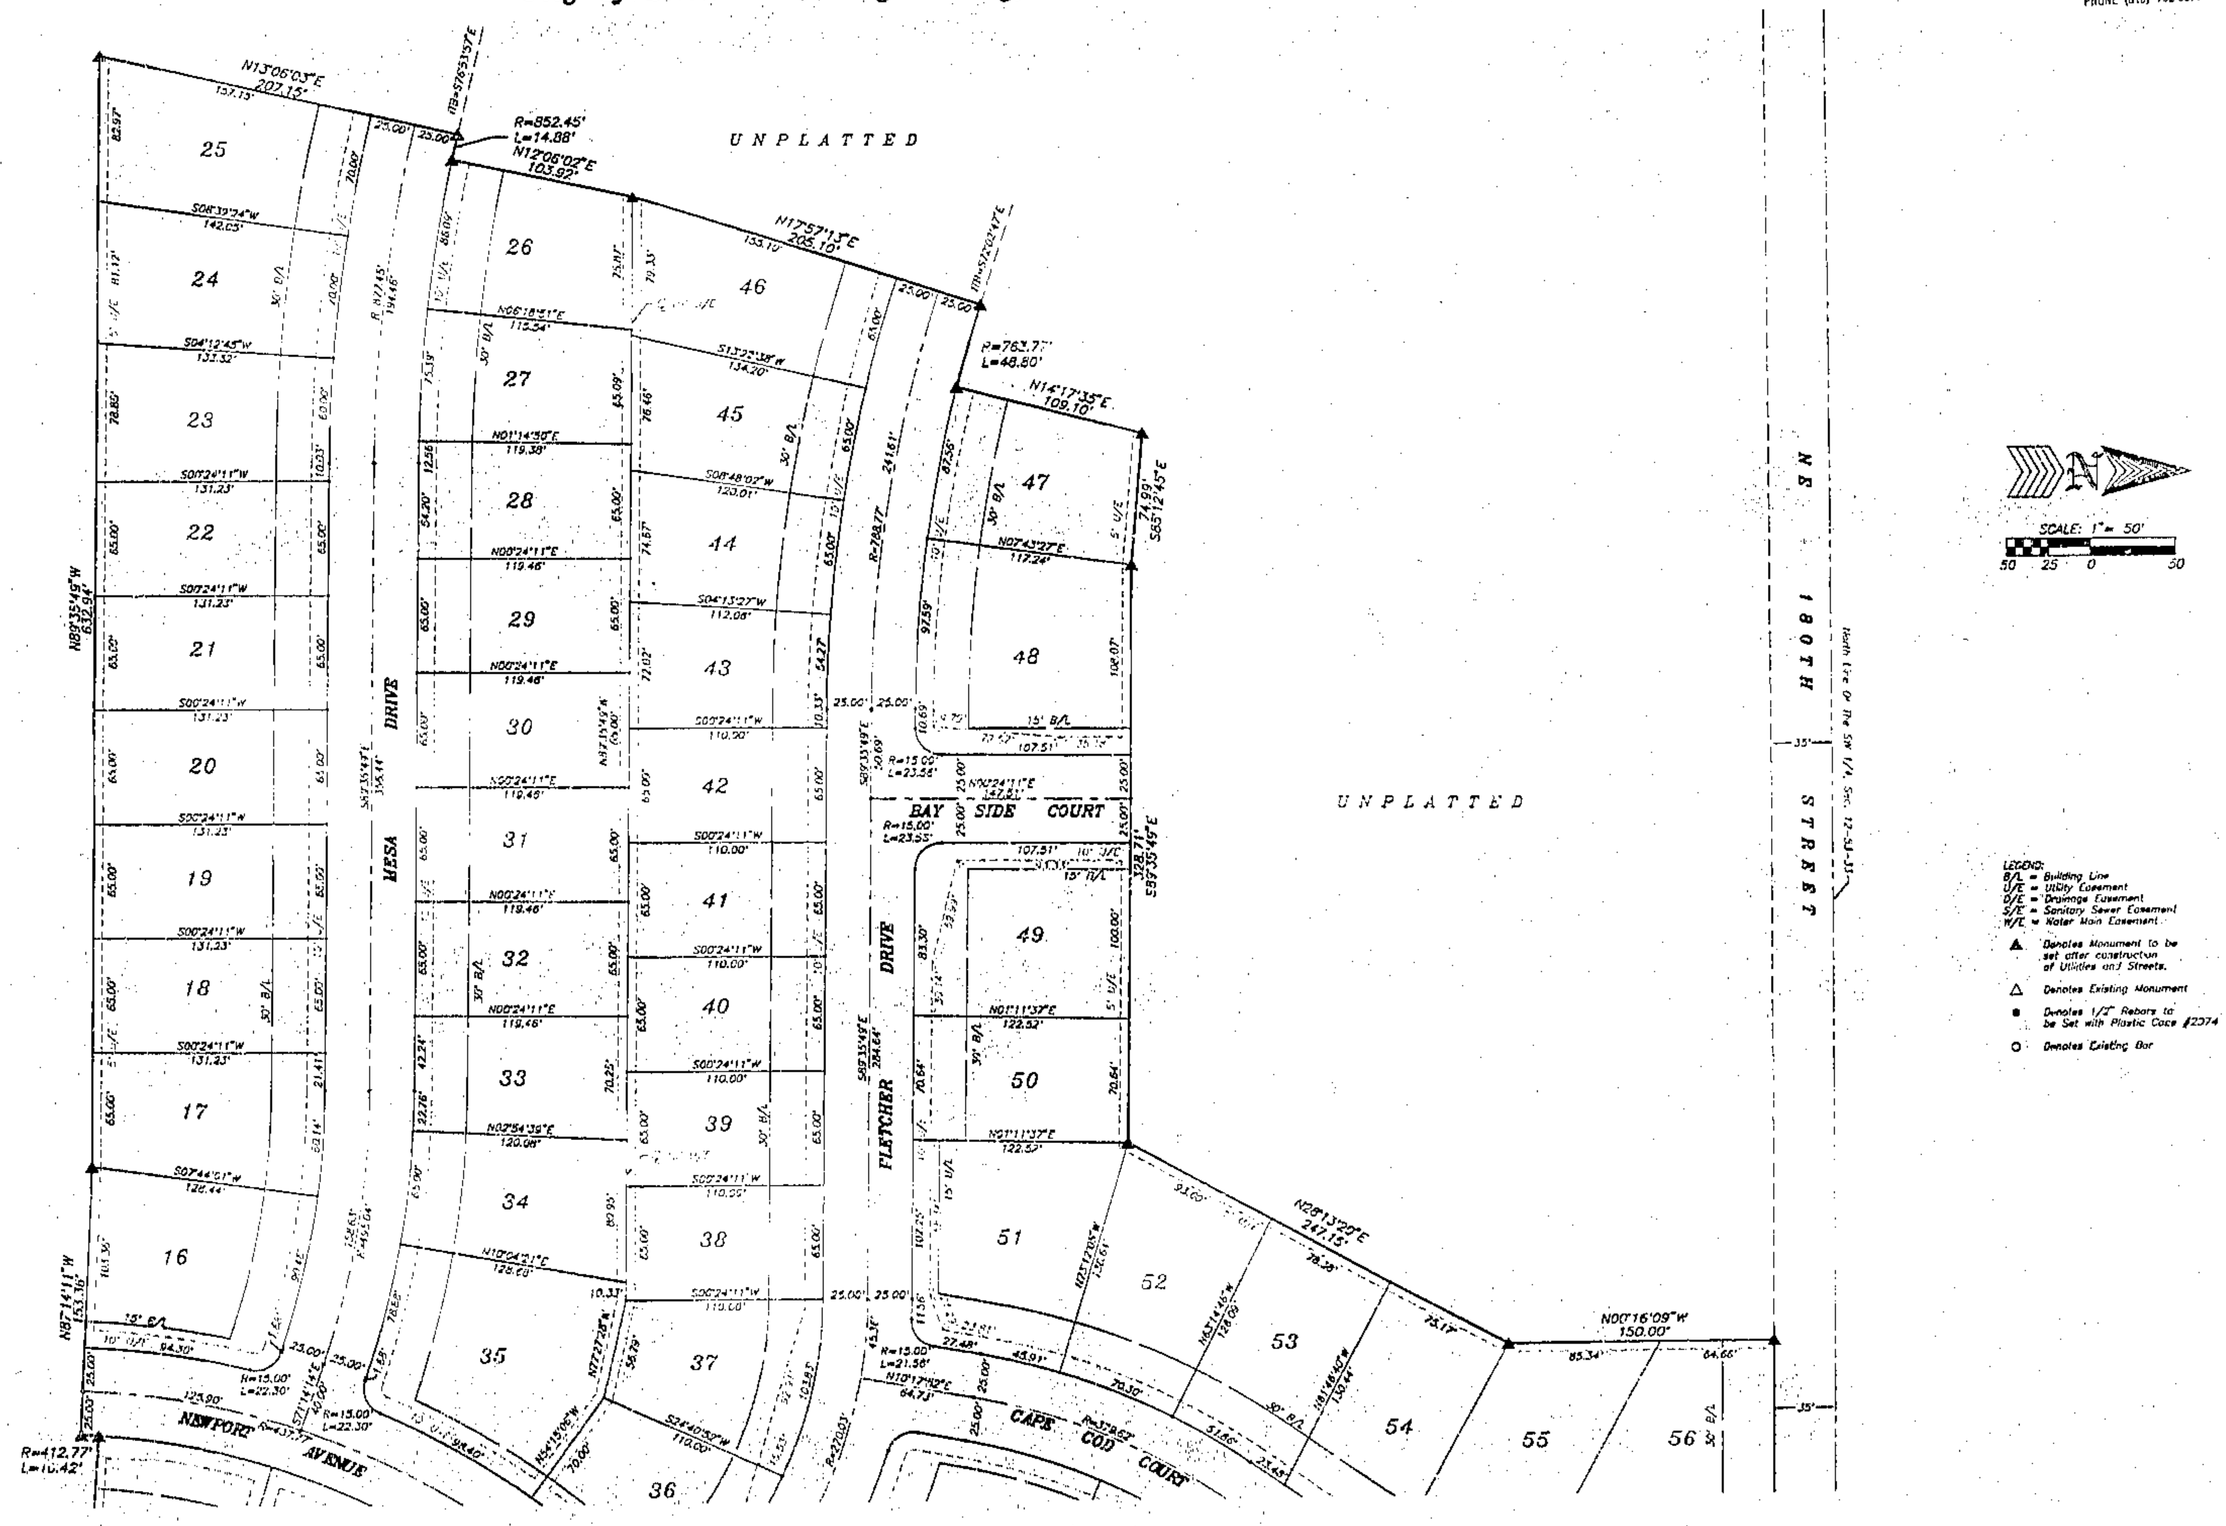

REFER TO SHEET NO. 2

I hereby certify that the plat of HARBORVIEW THIRD PLAT subdivision is based on an actual survey made by me or under my direct supervision and that said survey meets or exceeds the current Minimum Standards for Property Boundary Surveys as established by the Department of Natural Resources, Division of Geology and Land Survey of the State of Missouri. I further certify that I have complied with all statutes, ordinances and regulations governing the practice of surveying and the platting of subdivisions to the best of my professional knowledge and belief.

DATE: 6-10-93 SAM A. AYLETT

STATE OF MISSOURI
SAM ANTHONY AYLETT
NUMBER 2074
REGISTERED LAND SURVEYOR

JOB NUMBER
26203