Clay County, Missouri
Land Survey Document

L 92949

WILLOW BROOKE SECOND PLAT

KANSAS CITY, CLAY COUNTY, MISSOURI

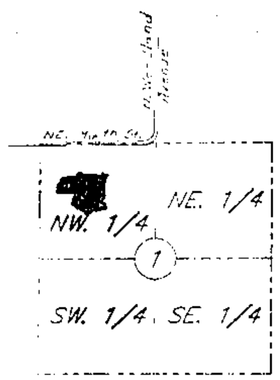

SECTION LOCATION
Sec. 1, Twp. 51, Rge. 33
(Not to Scale)

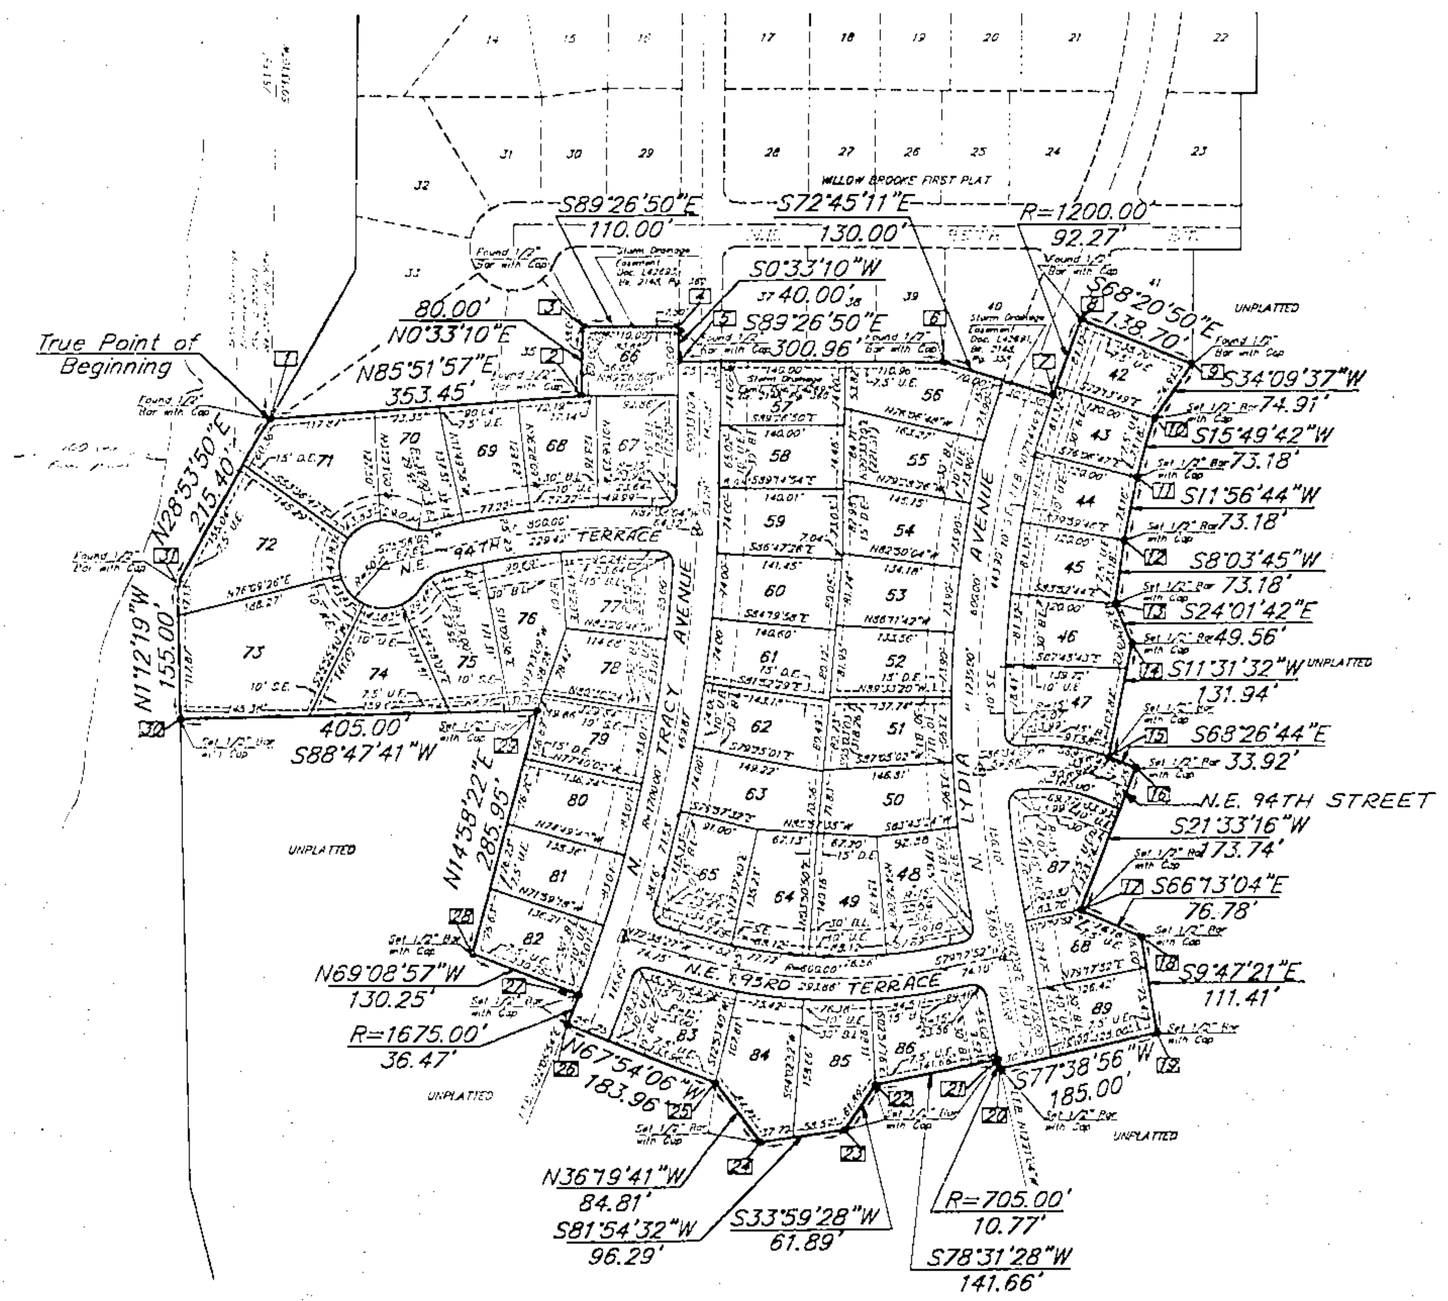

LEGEND
- ⊙ = Set Permanent Monument
- ● = Set 1/2" Bar with Cap
- ⊙ = Found 1/2" Bar with Cap
- R/W = Railway R/W
- U.E. = Utility Easement
- S.E. = Sanitary Sewer Easement
- D.E. = Drainage Easement
- W.E. = Water Main Easement

SEE DEDICATORY PAGE 101

HANDS • FARROW • WEISKIRCH
ENGINEERS
200½ NORTH LIBERTY
INDEPENDENCE, MISSOURI 64050
(816) 254-5000

WILLOW BROOKE SECOND PLAT
KANSAS CITY, CLAY COUNTY, MISSOURI

Job No.	1463
Scale	Noted
Date:	5-7-93
Drawn:	PJS/CDF
Ch'kd:	
Apvd:	
Revisions:	6-10-93
Sheet No.	1 of 2

http://www.ClayCoGov.com