L 92949

# WILLOW BROOKE SECOND PLAT

KANSAS CITY, CLAY COUNTY, MISSOURI

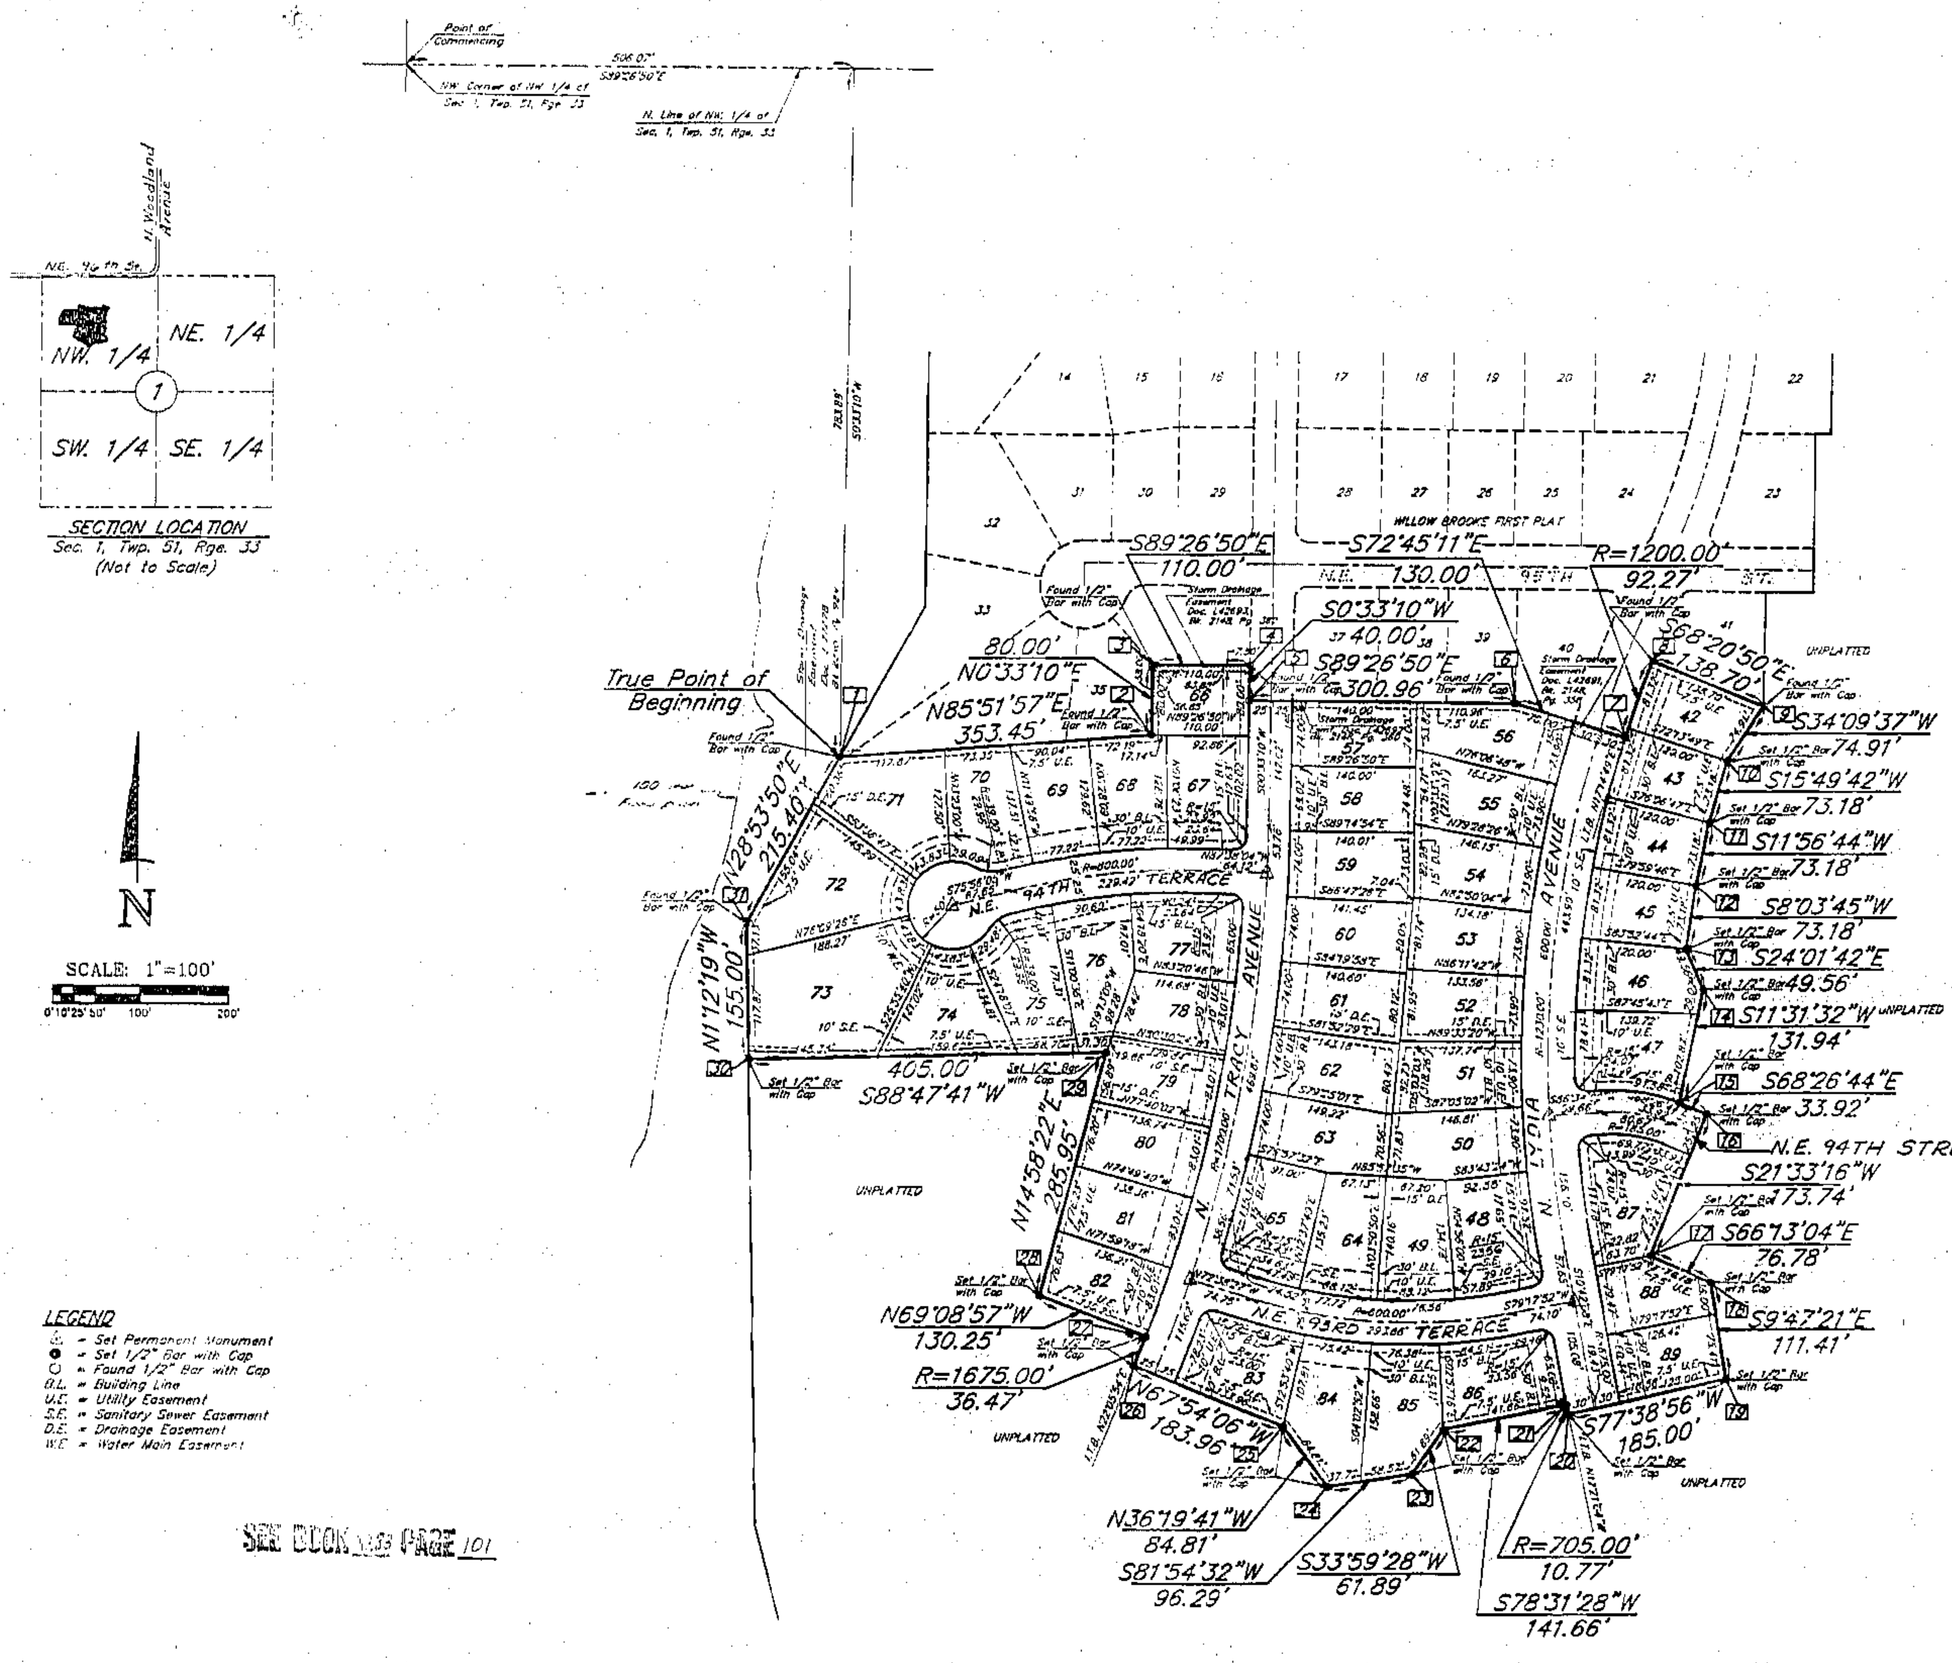


LEGEND
- ⊥ = Set Permanent Monument
- ● = Set 1/2" Bar with Cap
- ○ = Found 1/2" Bar with Cap
- B.L. = Building Line
- U.E. = Utility Easement
- S.E. = Sanitary Sewer Easement
- D.E. = Drainage Easement
- W.E. = Water Main Easement

SEE BOOK 1483 PAGE 101

12/7/93 Cabinet D

HANDS • FARROW • WEISKIRCH
ENGINEERS
200½ NORTH LIBERTY
INDEPENDENCE, MISSOURI 64050
(816) 254-5000

STATE OF MISSOURI
JAMES D. FARROW
NUMBER E-15702
REGISTERED PROFESSIONAL ENGINEER

WILLOW BROOKE SECOND PLAT

KANSAS CITY, CLAY COUNTY, MISSOURI

| | |
|---|---|
| Job No. | 1463 |
| Scale: | Noted |
| Date: | 5-7-93 |
| Drawn: | PJS/CDF |
| Ch'kd: | |
| Apprvd: | |
| Revisions: | 6-10-93 |
| Sheet No. | 1 of 2 |

Clay County, Missouri
Land Survey Document

http://www.ClayCoGov.com