Clay County, Missouri
Land Survey Document

H 16240

APR 20 1994

CERTIFICATE OF SURVEY
LOT 3 STONEBRIDGE

CLAY COUNTY
CLERK'S DATA REC'D
94 AP 29 AM 9 11
MARY MOBERLY
RECORDER OF DEEDS
By Mary Moberly

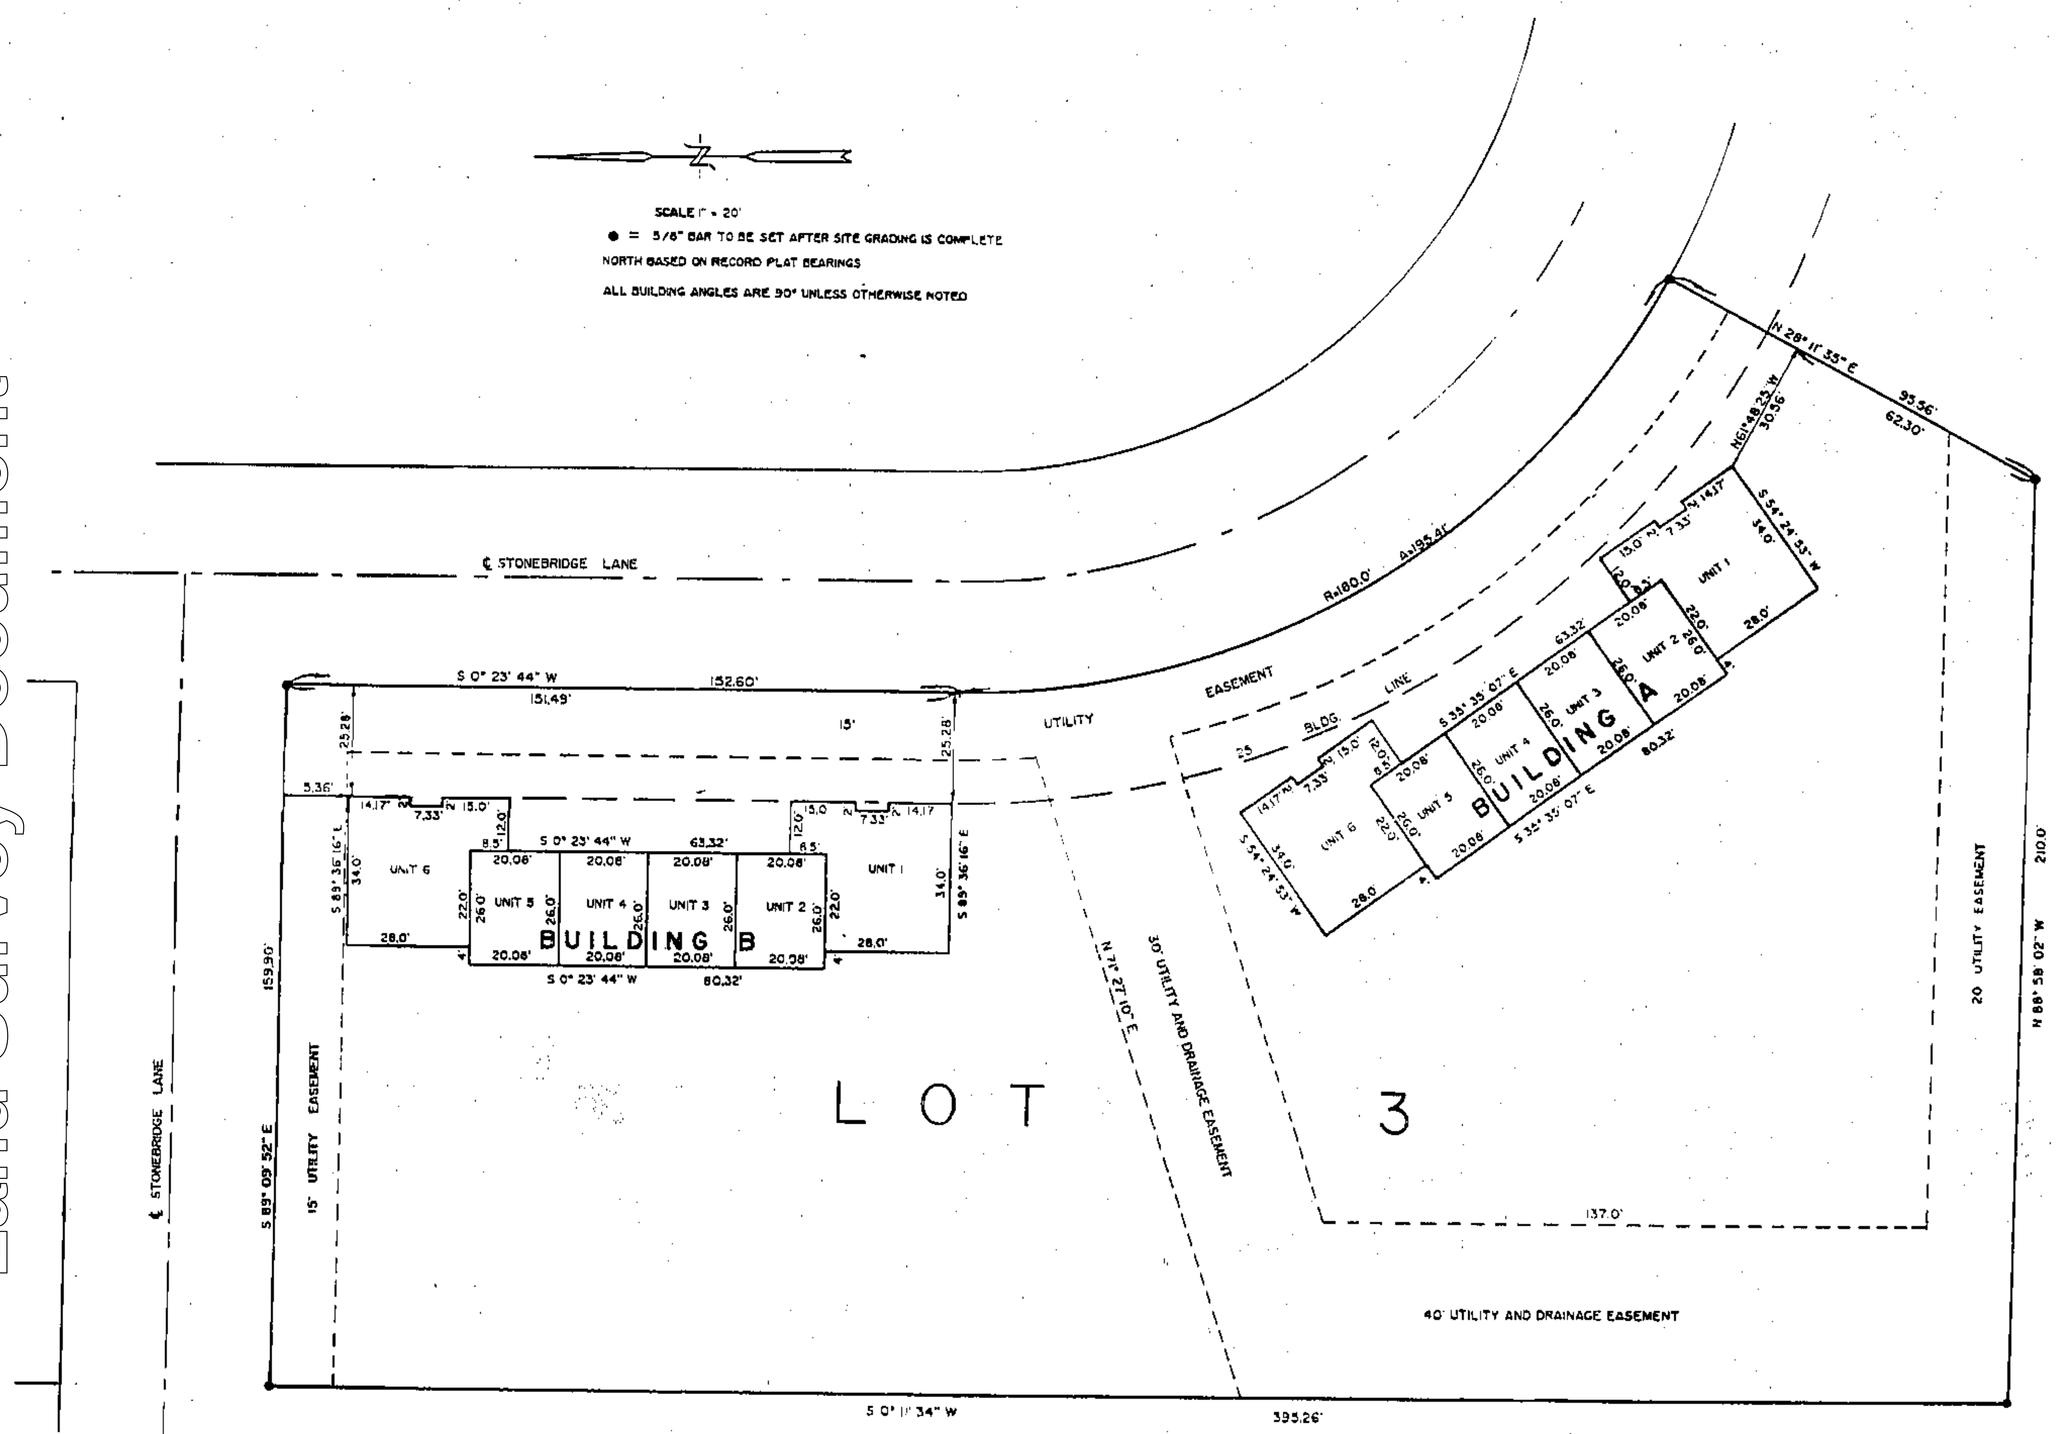

DESCRIPTION: UNITS 1, 2, 3, 4, 5 AND 6, BUILDING A AND UNITS 1, 2, 3, 4, 5, and 6, BUILDING B, LOT 3, STONEBRIDGE, A SUBDIVISION OF LAND IN THE SOUTHWEST QUARTER OF SECTION 26, TOWNSHIP 53 NORTH, RANGE 33 WEST, SMITHVILLE, CLAY COUNTY, MISSOURI, UNDER PLAT RECORDED ON MAY 11, 1993, AS DOCUMENT NO. L 71554 IN CABINET D, SLEEVE 18, IN THE RECORDER'S OFFICE OF CLAY COUNTY, AT LIBERTY, MISSOURI.

IN TESTIMONY WHEREOF:
SMITHVILLE INVESTMENT AND DEVELOPEMENT COMPANY, A MISSOURI CORPORATION LICENSED TO DO BUSINESS IN THE STATE OF MISSOURI, HAS CAUSED THESE PRESENTS TO BE EXECUTED THIS 19th DAY OF APRIL, 1994.

SMITHVILLE INVESTMENT AND DEVELOPEMENT COMPANY
BY: Wesley R. Bolds — PRESIDENT
Connie Rawlings — SECRETARY

STATE OF MISSOURI)
)SS.
COUNTY OF PLATTE)

BE REMEMBERED THAT ON THIS 19th DAY OF APRIL, 1994, BEFORE ME, A NOTARY PUBLIC IN AND FOR SAID COUNTY AND STATE, APPEARED WESLEY R. BOLDS AND Connie Rawlings, TO ME PERSONALLY KNOWN, WHO BEING BY ME DULY SWORN, DID SAY THAT THEY ARE THE PRESIDENT AND SECRETARY, RESPECTIVELY, OF SMITHVILLE INVESTMENT AND DEVELOPEMENT COMPANY, A MISSOURI CORPORATION, AND THAT THE SEAL AFFIXED TO SAID INSTRUMENT IS THE CORPORATE SEAL OF SAID CORPORATION AND THAT SAID INSTRUMENT WAS SIGNED AND SEALED IN BEHALF OF SAID CORPORATION BY AUTHORITY OF ITS BOARD OF DIRECTORS, AND ACKNOWLEDGED THAT THEY EXECUTED THE SAME AS THEIR OWN FREE ACT AND DEED.

IN WITNESS WHEREOF, I HAVE HEREUNTO SET MY HAND AND AFFIXED MY NOTARIAL SEAL THE DAY AND YEAR LAST ABOVE WRITTEN.

Michael McGinness
NOTARY PUBLIC

MICHAEL McGINNESS
NOTARY PUBLIC - STATE OF MISSOURI
COMMISSIONED IN PLATTE COUNTY
MY COMMISSION EXPIRES NOVEMBER 20, 1997

CERTIFICATION: THIS IS TO CERTIFY THAT THIS SURVEY WAS EXECUTED IN ACCORDANCE WITH THE CURRENT MINIMUM STANDARDS FOR PROPERTY BOUNDARY SURVEYS OF THE MISSOURI DEPARTMENT OF NATURAL RESOURCES, DIVISION OF GEOLOGY AND LAND SURVEY.

BY: Terry L. Rimbor
TERRY L. RIMBOR MO P.L.S. 01959
APRIL 18, 1994 FILE NO. 033-93P8FF
DISC 372 "MARYSTOD"

JOB NUMBER
27181

Prepared For:
GREENFIELD FARMS INC.
3000 NE BROOKTREE LANE
GLADSTONE, MISSOURI 64119

PREPARED FOR: SMITHVILLE INVESTMENT
AND DEVELOPMENT CO.
C/O GARY MARTIN

7/6/94 9:00 Filed Record

Gene Buzzard & Associates Inc.
ENGINEERS & LAND SURVEYORS
2101 S. BELT HWY ST. JOSEPH, MO 64507-
PHONE 816-364-3551 FAX 816-364-6548

http://www.ClayCoGov.com