Clay County, Missouri
Land Survey Document

N 23254

BROOKESHIRE–FIRST PLAT

A SUBDIVISION IN KANSAS CITY, CLAY COUNTY, MISSOURI

(Sheet 1 of 2)

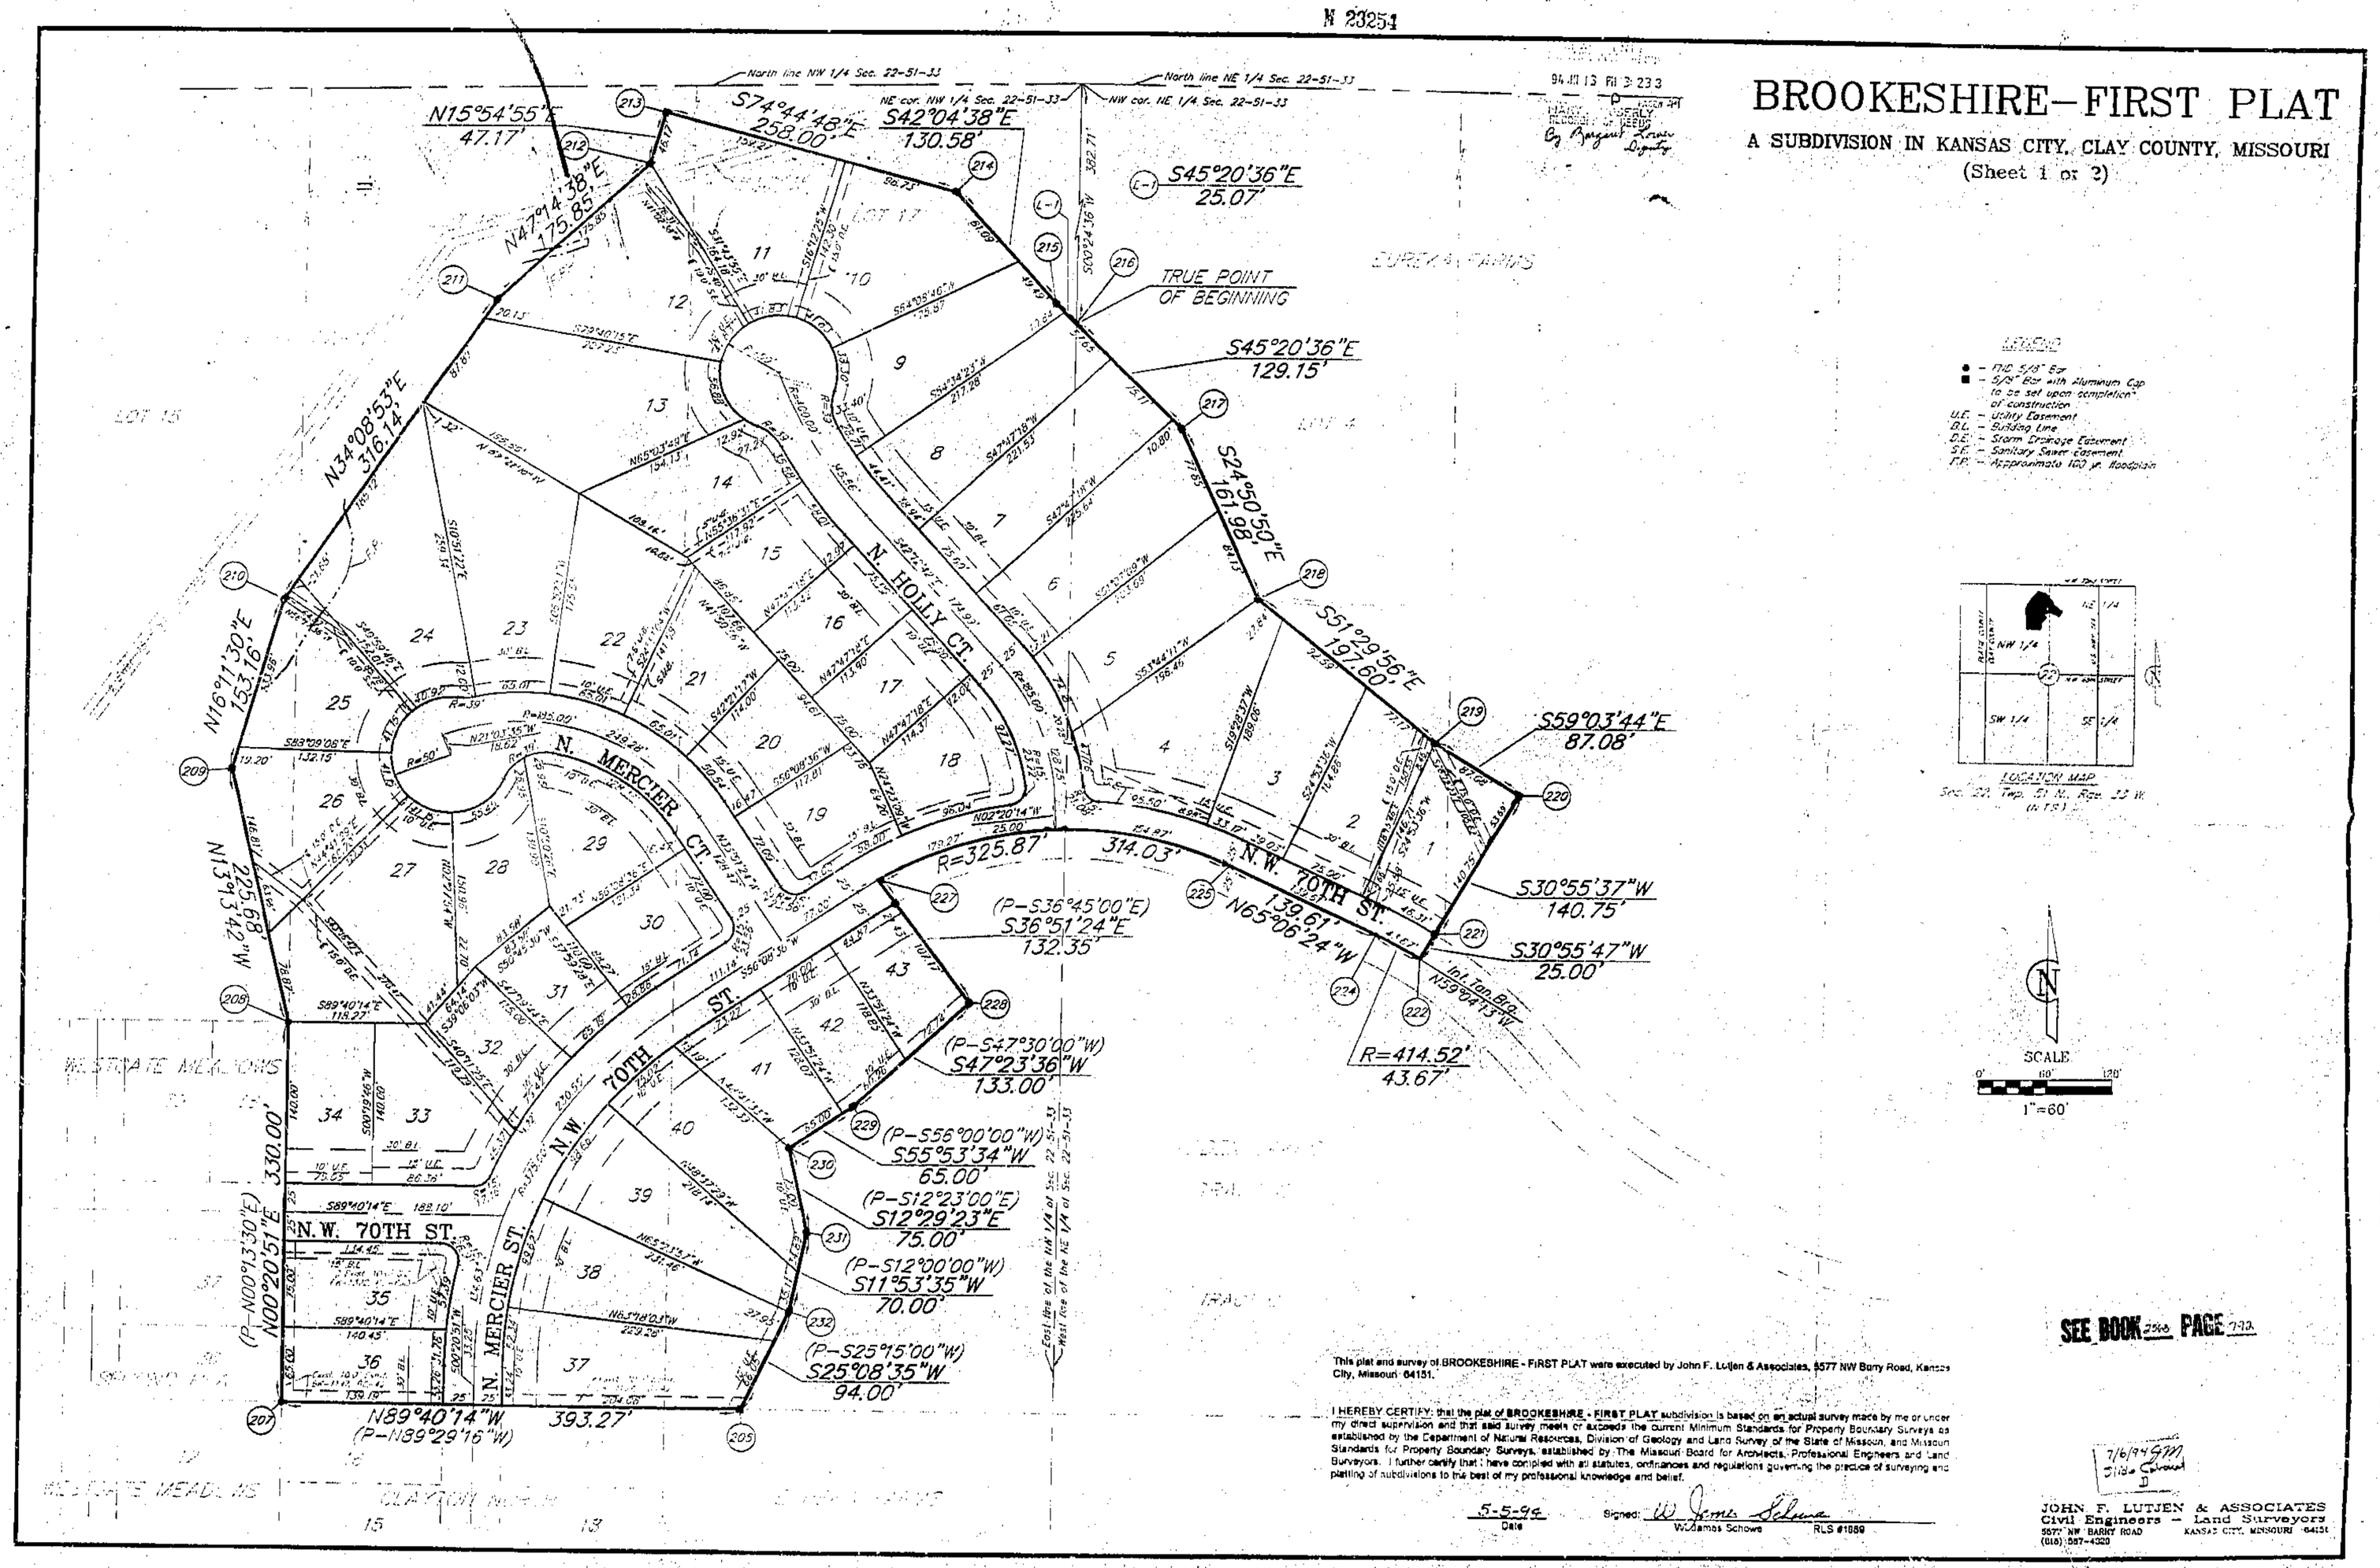

SEE BOOK 2546 PAGE 270

This plat and survey of BROOKESHIRE - FIRST PLAT were executed by John F. Lutjen & Associates, 5577 NW Barry Road, Kansas City, Missouri 64151.

I HEREBY CERTIFY: that the plat of BROOKESHIRE - FIRST PLAT subdivision is based on an actual survey made by me or under my direct supervision and that said survey meets or exceeds the current Minimum Standards for Property Boundary Surveys as established by the Department of Natural Resources, Division of Geology and Land Survey of the State of Missouri, and Missouri Standards for Property Boundary Surveys, established by The Missouri Board for Architects, Professional Engineers and Land Surveyors. I further certify that I have complied with all statutes, ordinances and regulations governing the practice of surveying and platting of subdivisions to the best of my professional knowledge and belief.

5-5-94
Date

Signed: W. James Schowe
W. James Schowe RLS #1559

7/6/94 5:00 Filed D

JOHN F. LUTJEN & ASSOCIATES
Civil Engineers – Land Surveyors
5577 NW BARRY ROAD KANSAS CITY, MISSOURI 64151
(816) 587-4320

http://www.ClayCoGov.com