Clay County, Missouri
Land Survey Document

HARBORVIEW FIFTH PLAT

FINAL PLAT
City of Smithville, Clay County, Missouri

Prepared By:
AYLETT SURVEY COMPANY
SURVEYORS AND ENGINEERS
207 NE 72ND STREET
GLADSTONE, MISSOURI 64118
(816) 436-0732

THOMSON TITLE CORP.
P.O. BOX 212 - LIBERTY, MO 64068
PHONE (816) 792-0077

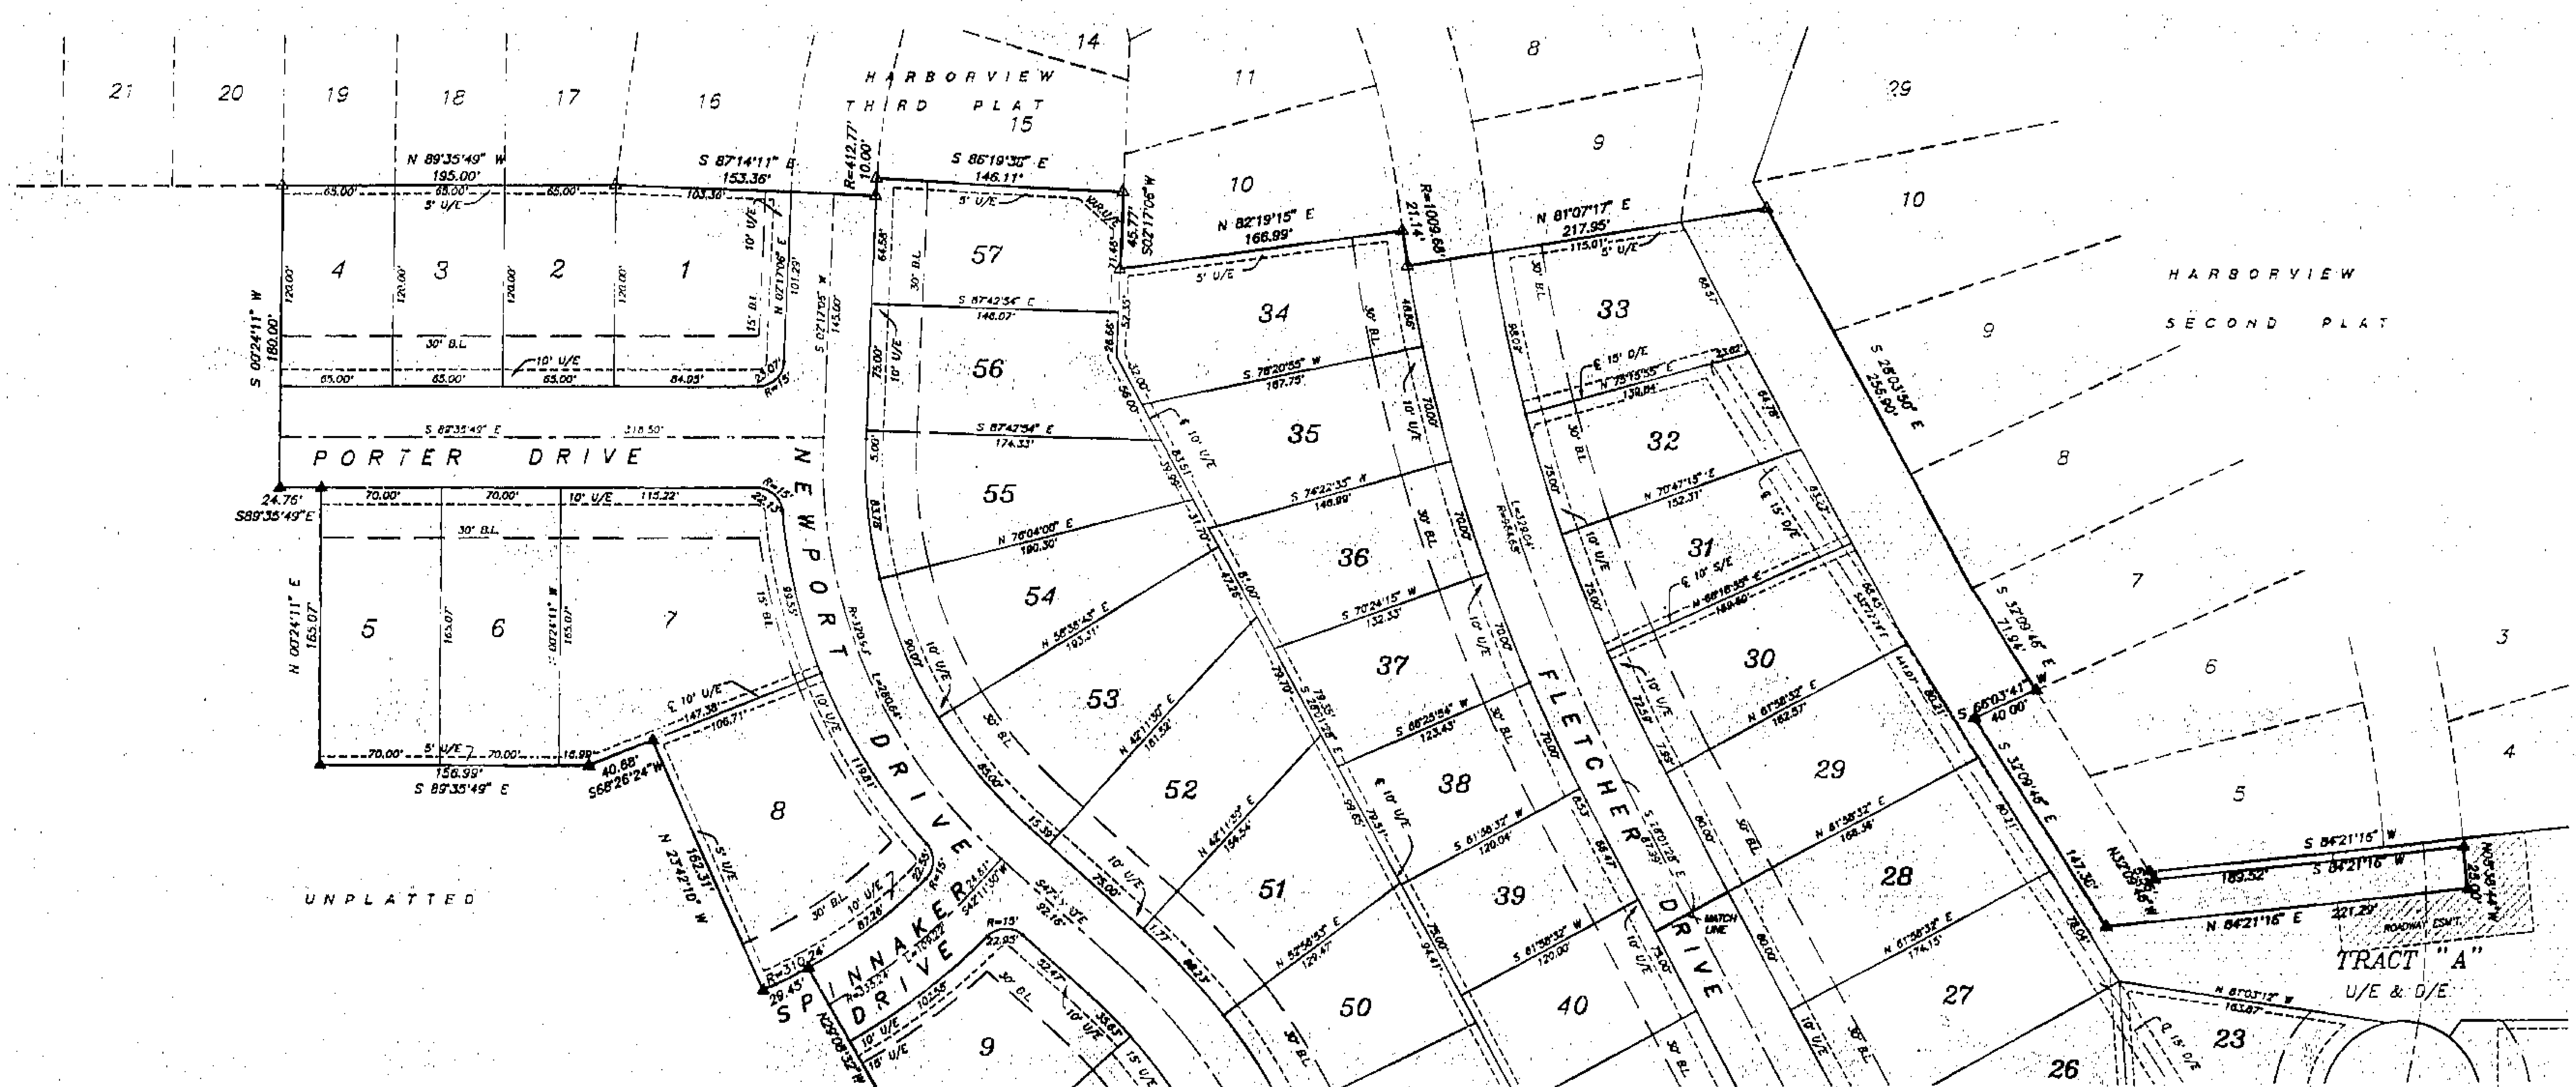

I hereby certify; that the plat of HARBORVIEW FIFTH PLAT subdivision is based on an actual survey made by me or under my direct supervision and that said survey meets or exceeds the current Minimum Standards for Property Boundary Surveys as established by the Department of Natural Resources, Division of Geology and Land Survey of the State of Missouri, and Missouri Standards for Property Boundary Surveys, established by the Missouri Board for Architects, Professional Engineers and Land Surveyors. I further certify that I have complied with all statutes, ordinances and regulations governing the practice of surveying and the platting of subdivisions to the best of my professional knowledge and belief.

DATE: 9-13-9_ SAM AYLETT, LS-2074

SCALE: 1" = 30'

LEGEND:
B/L = Building Line
U/E = Utility Easement
D/E = Drainage Easement
S/E = Sanitary Sewer Easement
W/E = Water Main Easement
△ Denotes Existing Monument
▲ Denotes Monument to be set after construction of Utilities and Streets
● Denotes 1/2" Rebars to be Set with Plastic Caps #2074
○ Denotes Existing Bar

JOB NUMBER
27761
27761FPR.DWG

THOMSON TITLE CORP.
P.O. BOX 212 - LIBERTY, MO 64068
PHONE (816) 792-0077

Prepared For:
CRAIG PORTER
P.O. BOX 136
KEARNEY, MO. 64060

http://www.ClayCoGov.com