Clay County, Missouri
Land Survey Document

35873 OCT 11 1994

BEACON HILL – THIRD PLAT

A SUBDIVISION IN KANSAS CITY, CLAY COUNTY, MISSOURI
(Sheet 1 of 2)

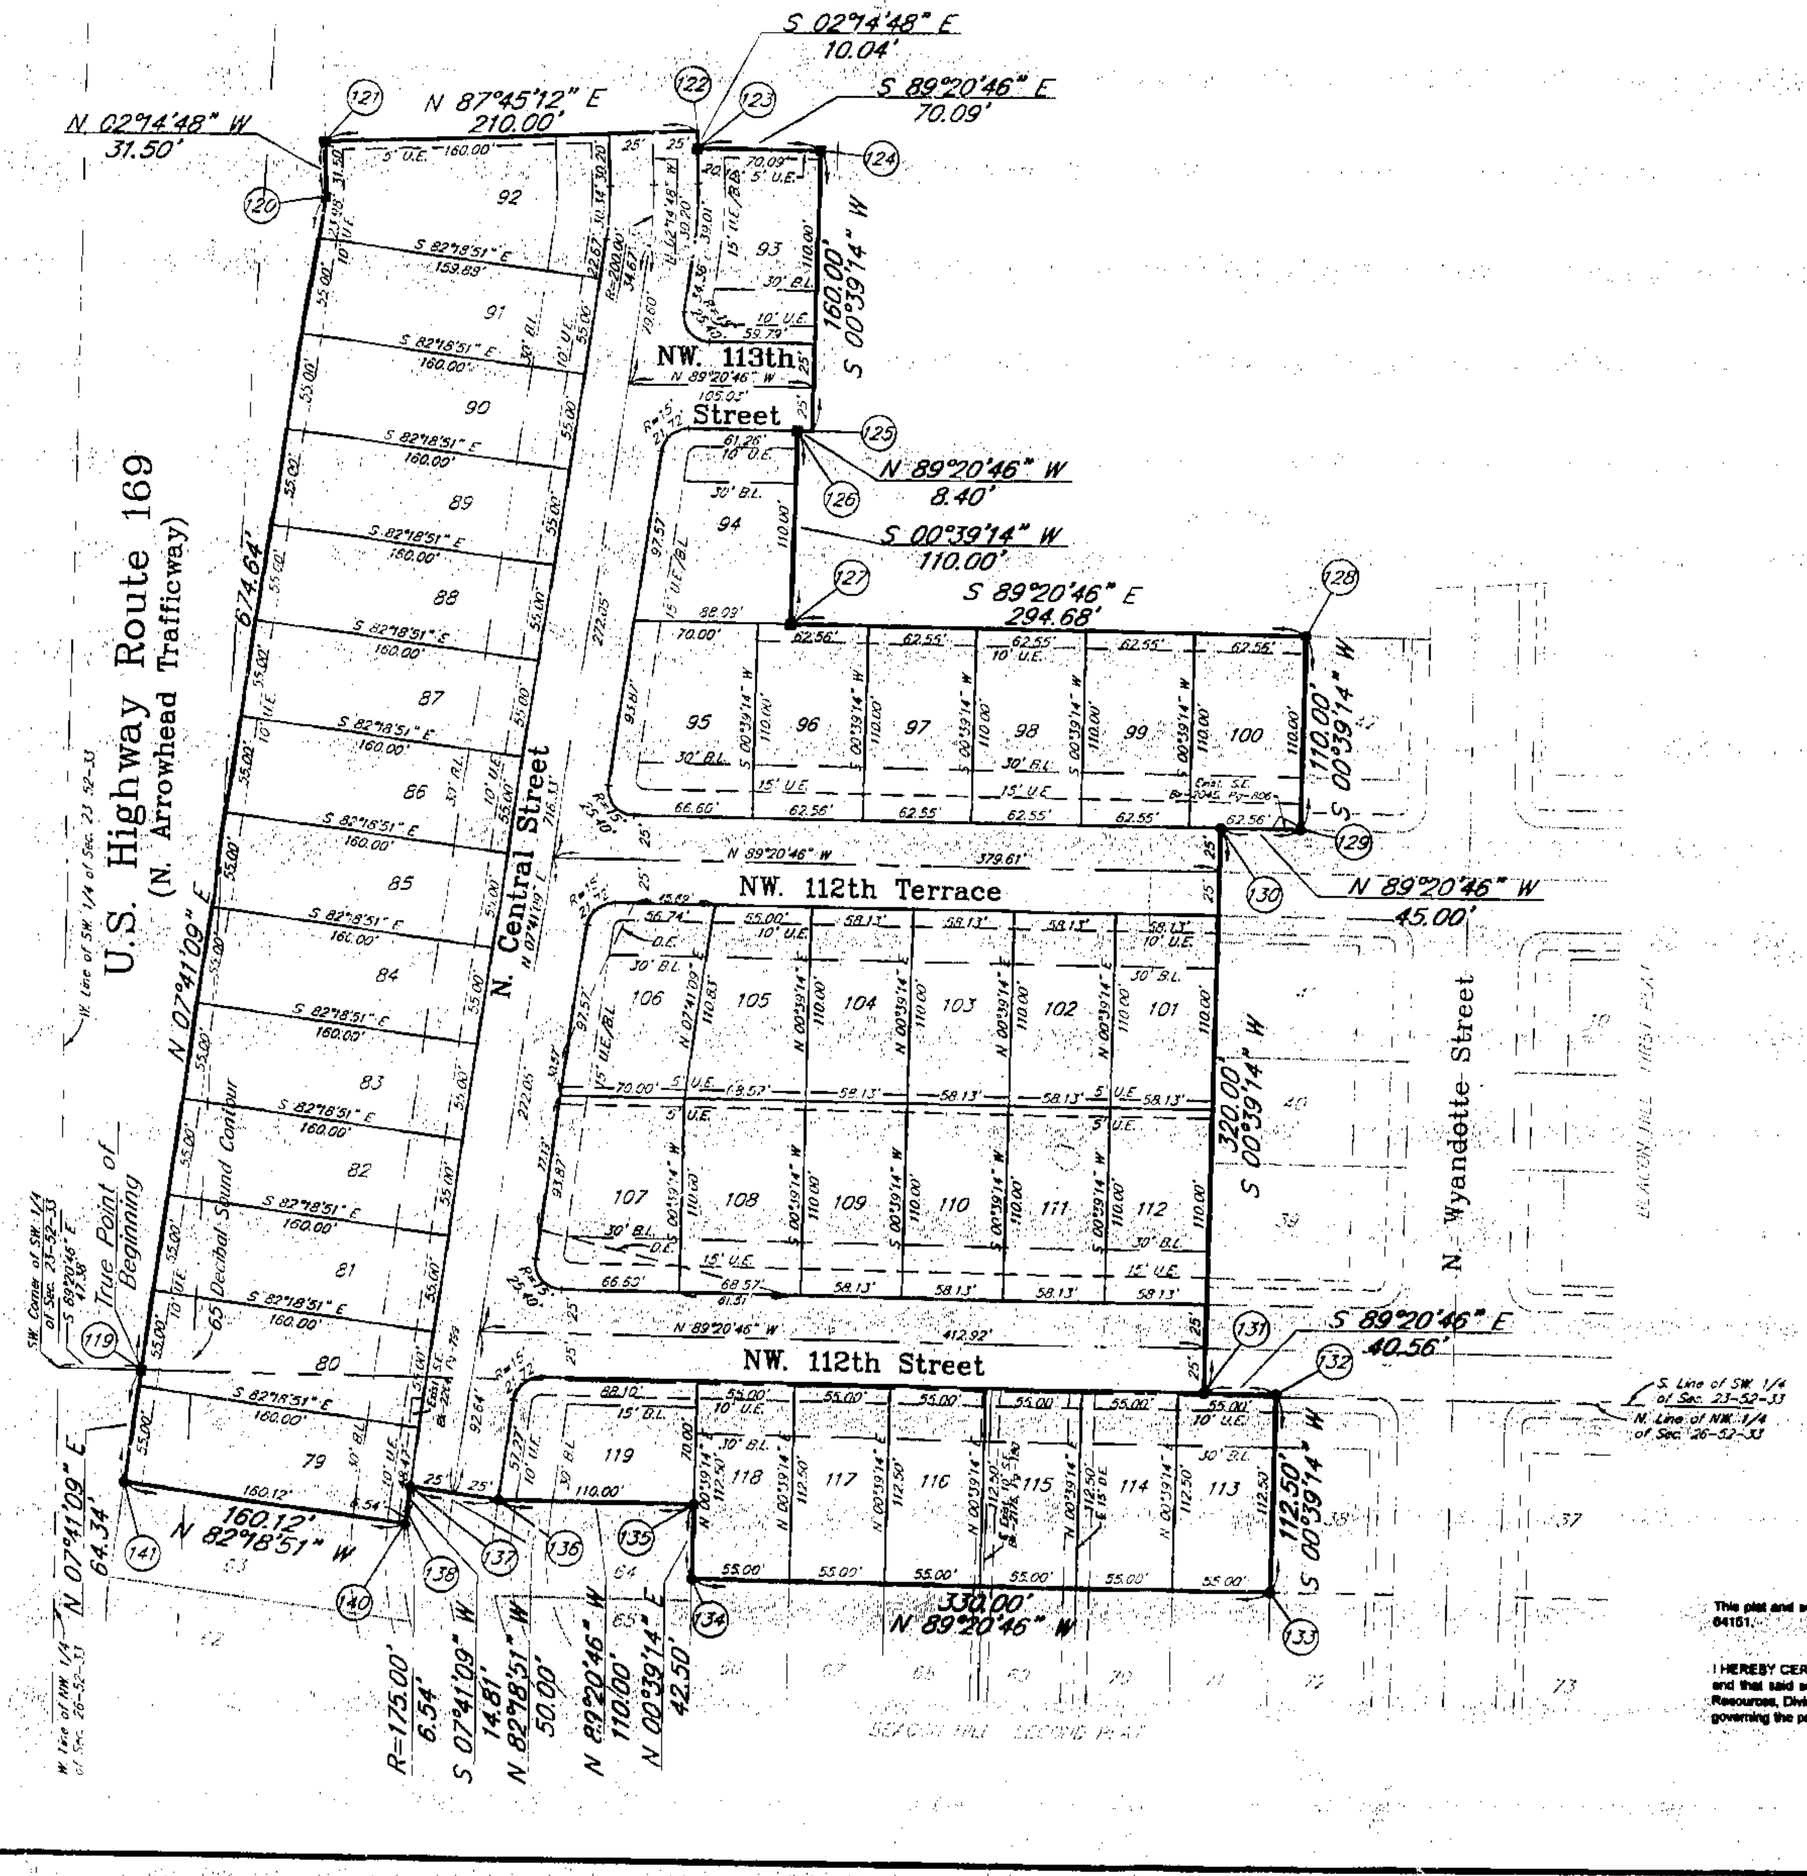

This plat and survey of BEACON HILL - THIRD PLAT were executed by John F. Lutjen & Associates, 5577 NW Barry Road, Kansas City, Missouri 64151.

I HEREBY CERTIFY: that the plat of BEACON HILL - THIRD PLAT subdivision is based on an actual survey made by me or under my direct supervision and that said survey meets or exceeds the current Minimum Standards for Property Boundary Surveys as established by the Department of Natural Resources, Division of Geology and Land Survey of the State of Missouri. I further certify that I have complied with all statutes, ordinances and regulations governing the practice of surveying and platting of subdivisions to the best of my professional knowledge and belief.

8-12-94
Date

Signed: [illegible] PLS #1969

JOHN F. LUTJEN & ASSOCIATES
Civil Engineers — Land Surveyors
5577 NW BARRY ROAD KANSAS CITY, MISSOURI 64151
(816) 505-8000

http://www.ClayCoGov.com